
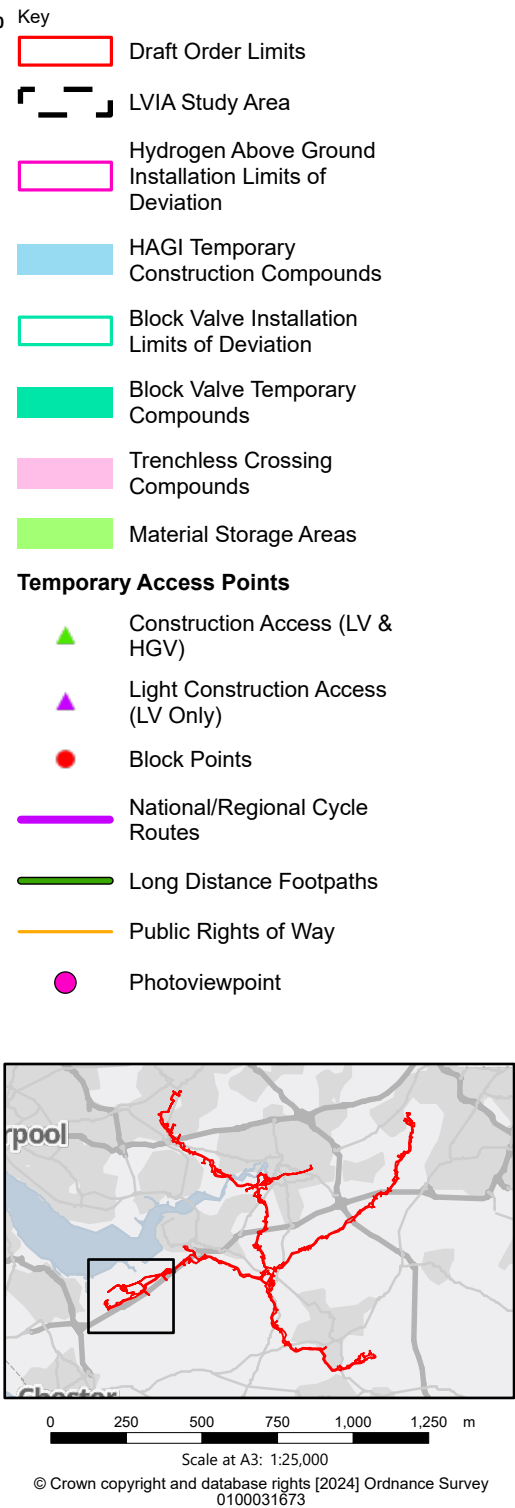


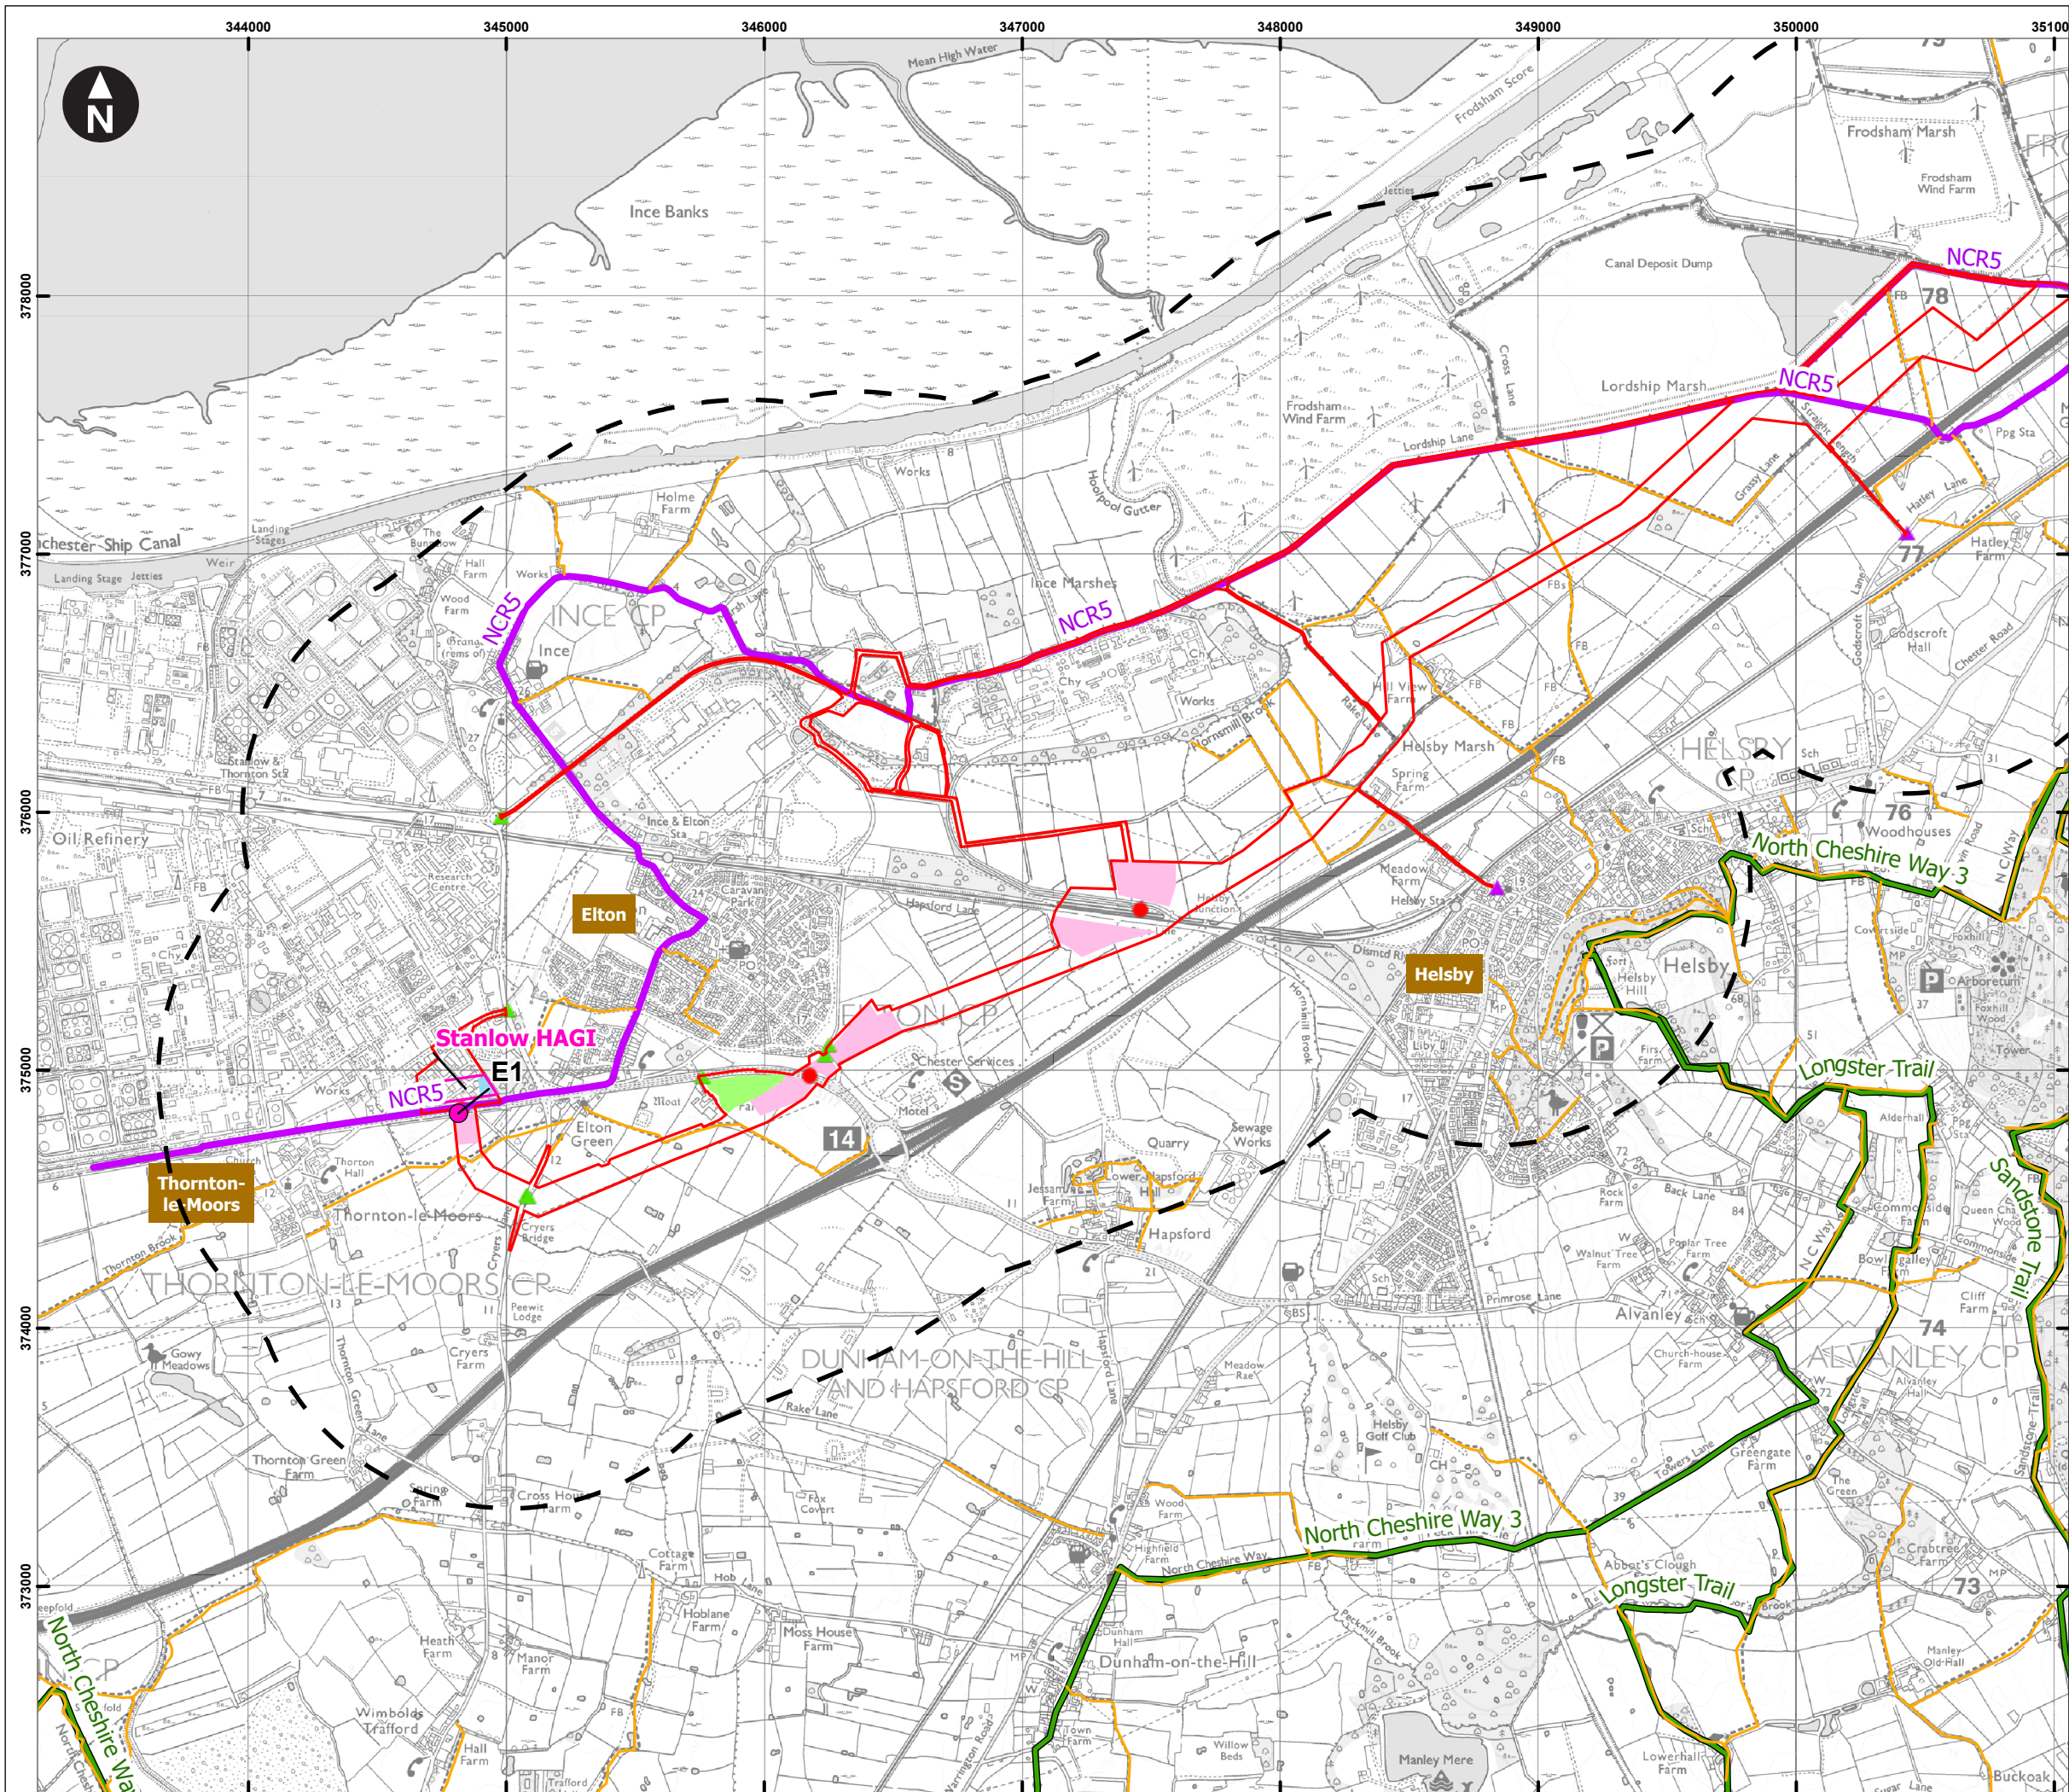

Client

Cadent

HyNet North West Hydrogen Pipeline Project
Draft Environmental Statement
Chapter 8: Landscape and Visual


Figure 8.15 Visual Receptors

Sheet: 1 of 13

Note. Features shown within figure are indicative.

October 2024

wsp

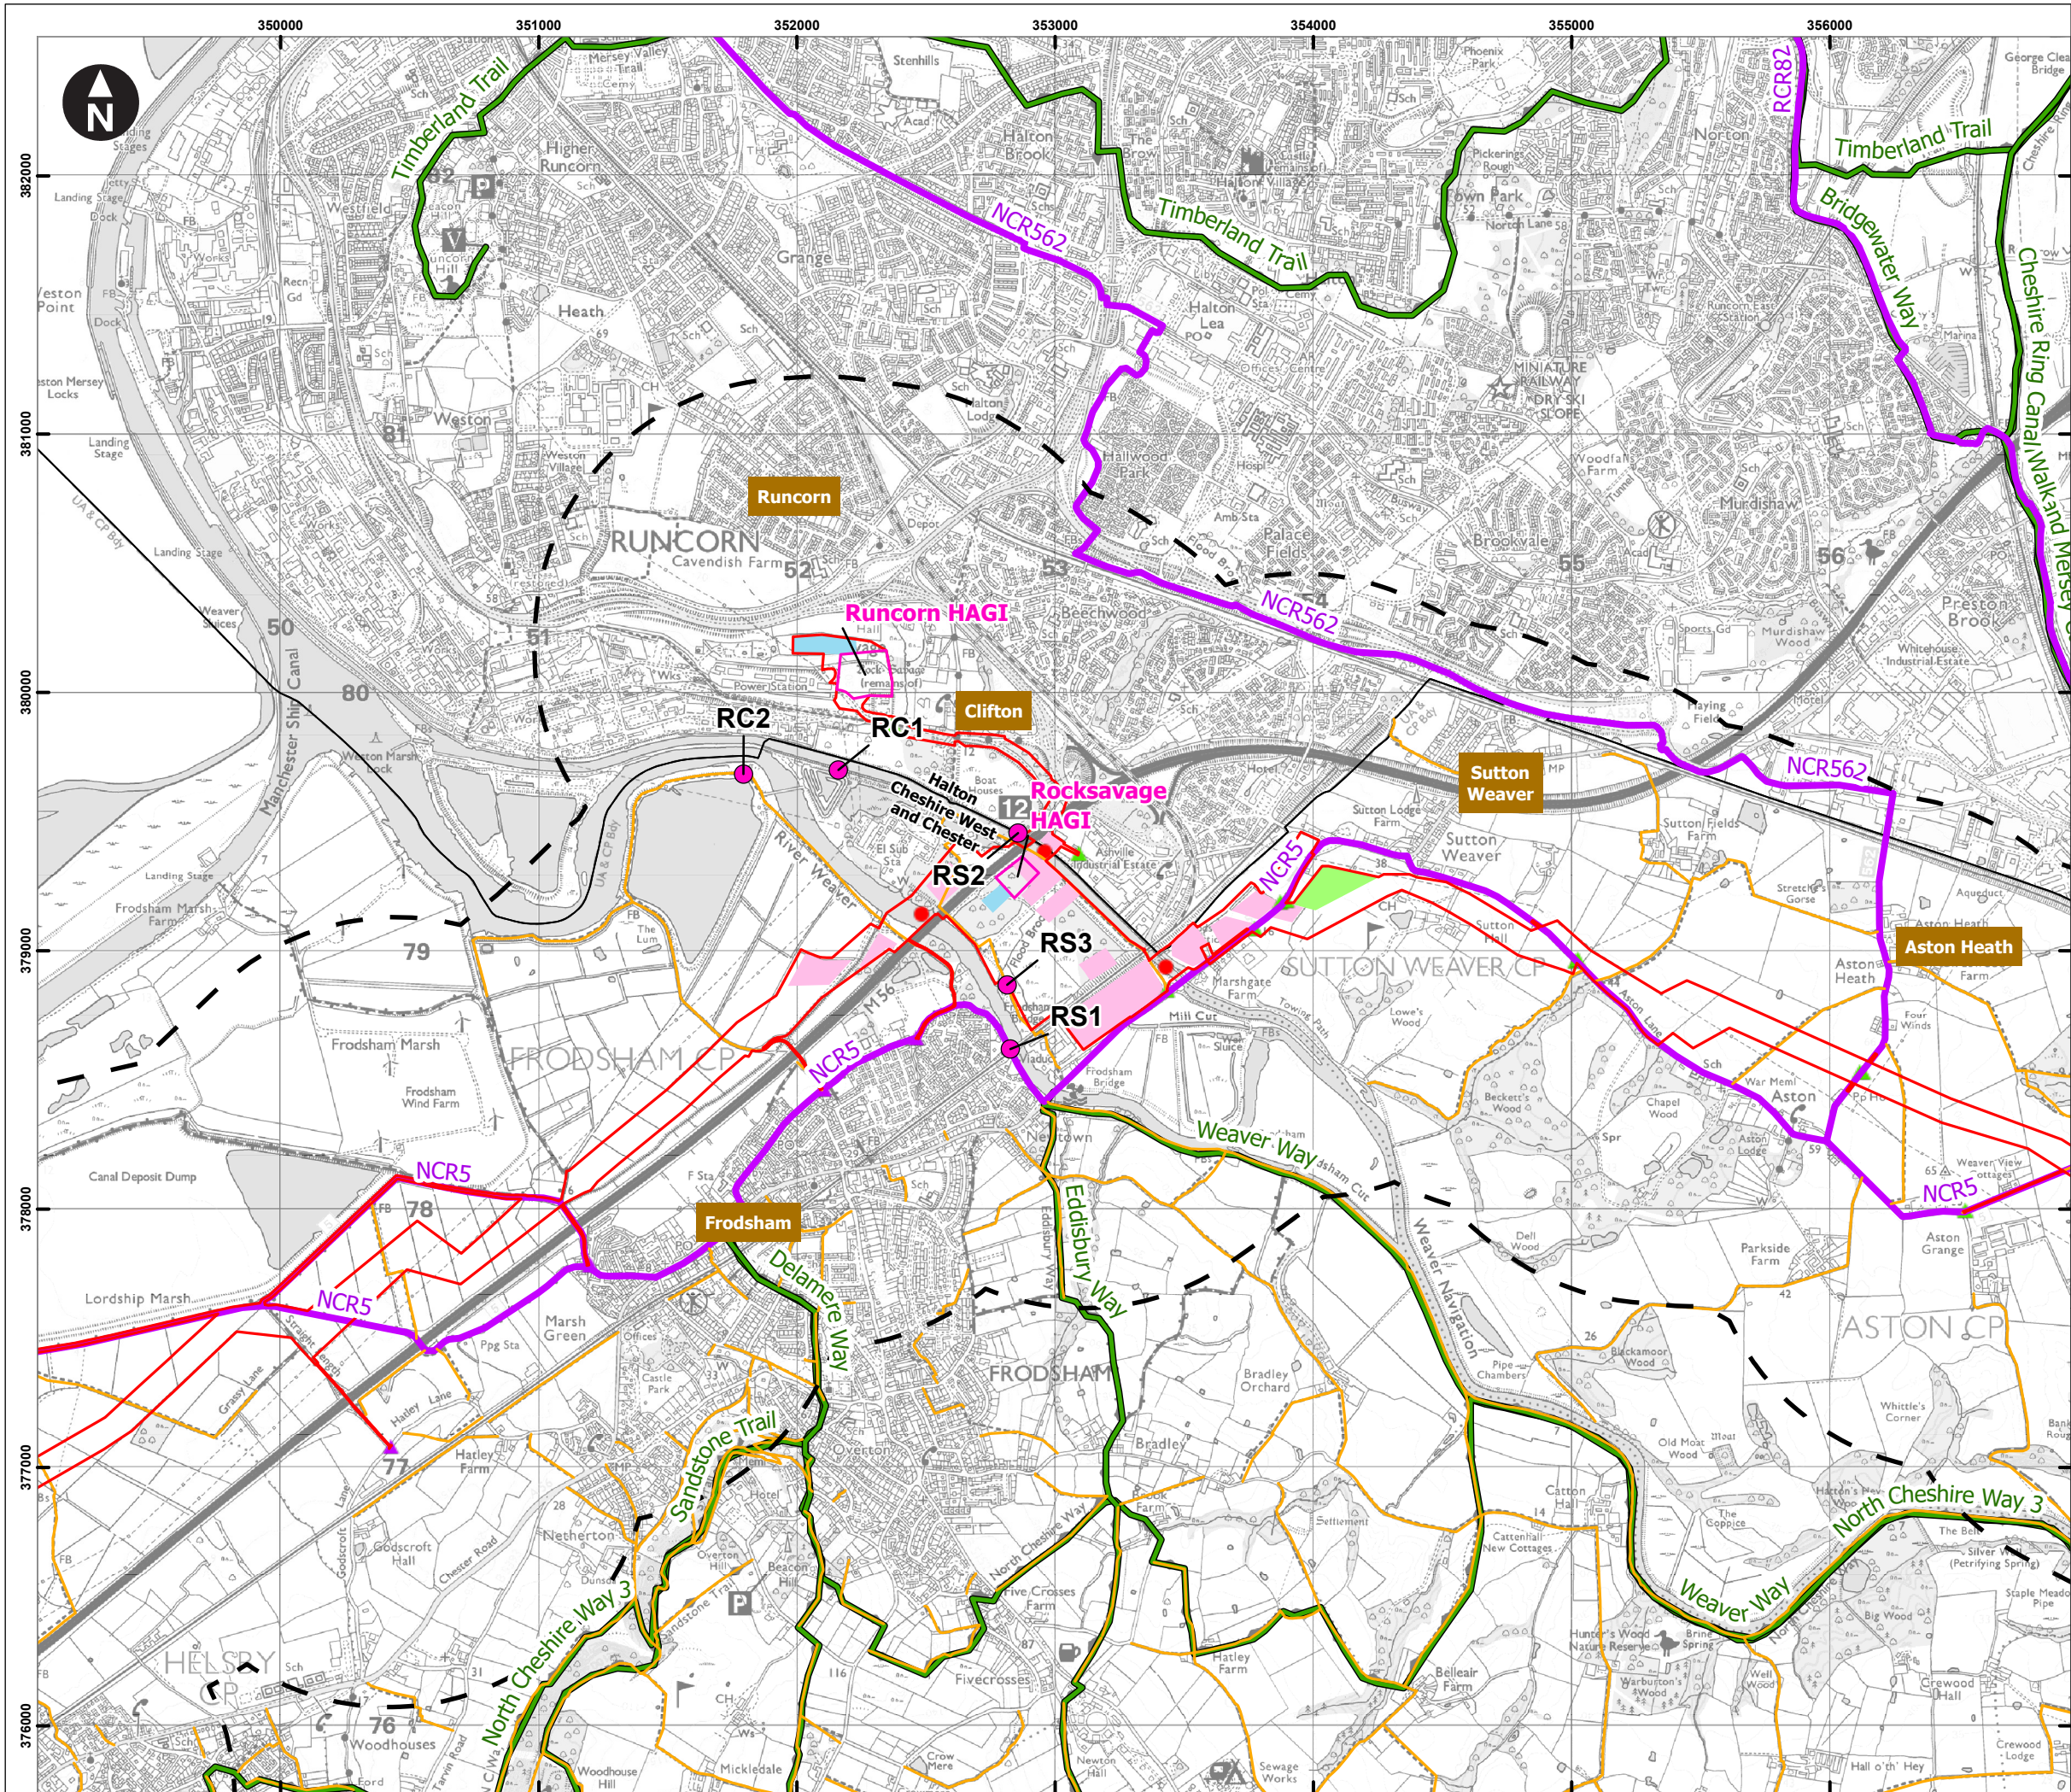

Key

- Draft Order Limits
- LVIA Study Area
- Hydrogen Above Ground Installation Limits of Deviation
- HAGI Temporary Construction Compounds
- Block Valve Installation Limits of Deviation
- Block Valve Temporary Compounds
- Trenchless Crossing Compounds
- Material Storage Areas

Temporary Access Points

- Construction Access (LV & HGV)
- Light Construction Access (LV Only)
- Block Points
- National/Regional Cycle Routes
- Long Distance Footpaths
- Public Rights of Way
- Photoviewpoint

0 250 500 750 1,000 1,250 m

Scale at A3: 1:25,000

© Crown copyright and database rights [2024] Ordnance Survey 0100031673

Client

Cadent

HyNet North West Hydrogen Pipeline Project
Draft Environmental Statement
Chapter 8: Landscape and Visual


Figure 8.16 Visual Receptors


Sheet: 2 of 13



Note. Features shown within figure are indicative.

October 2024

wsp

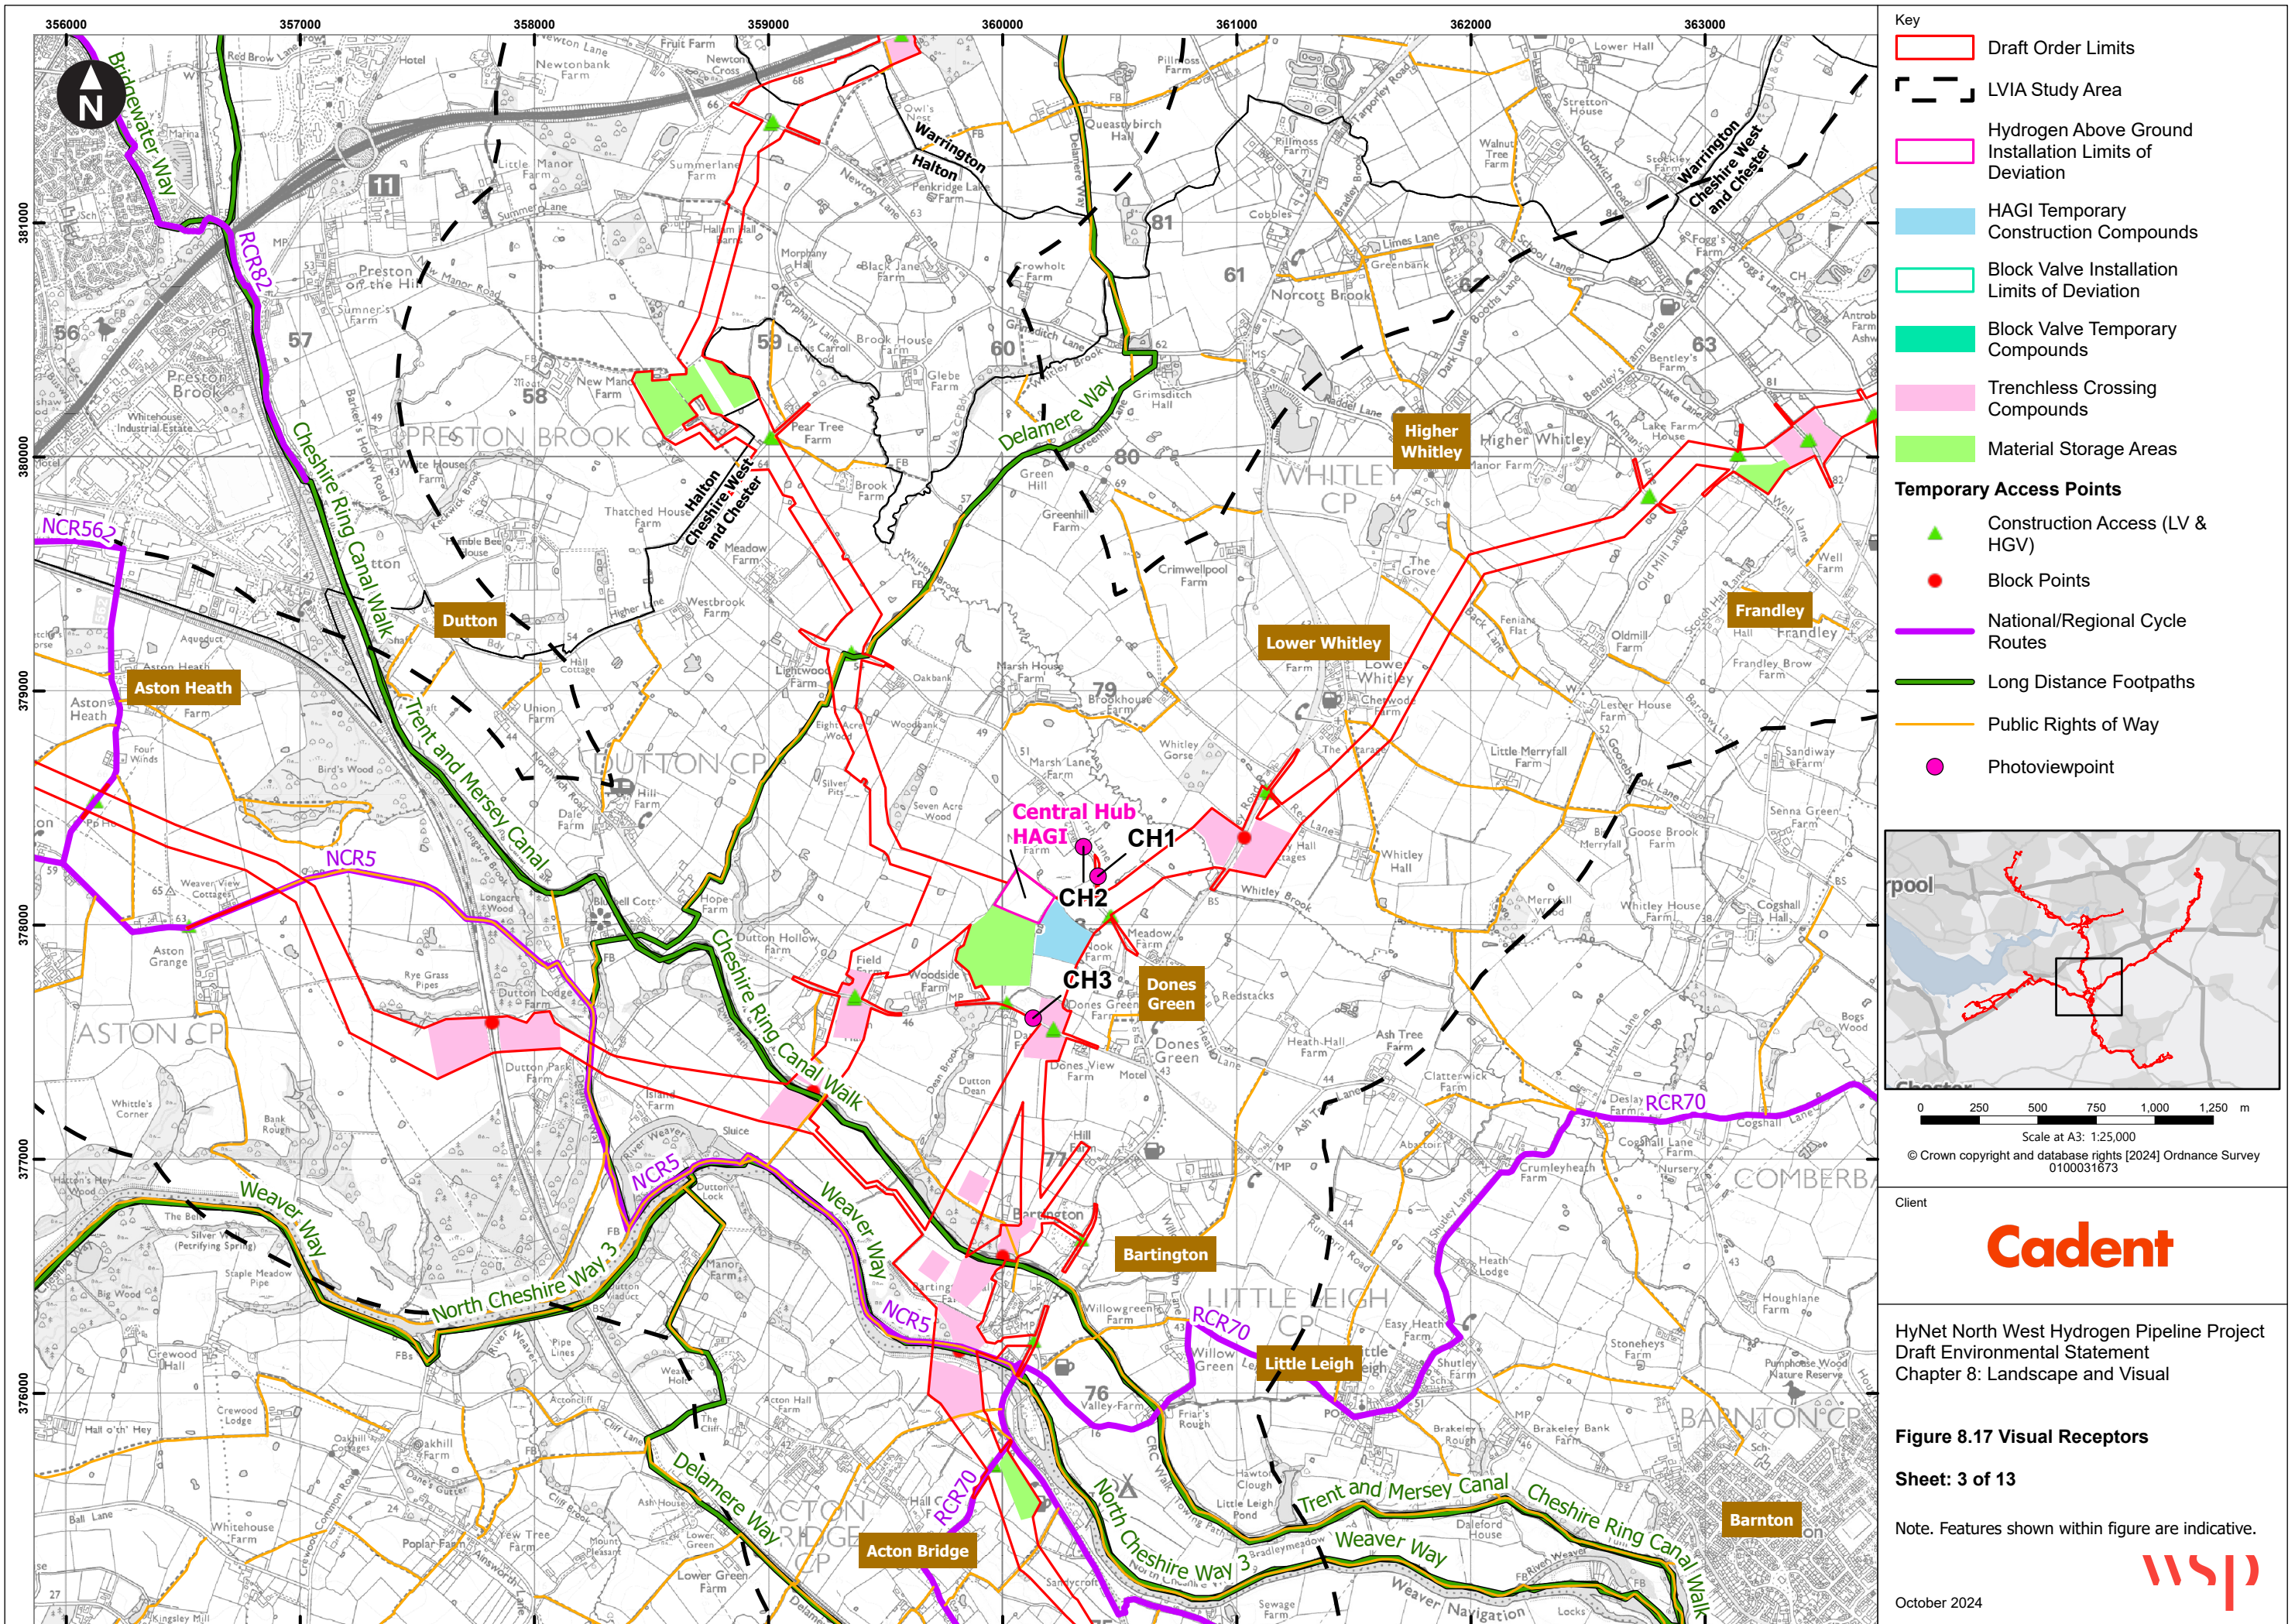

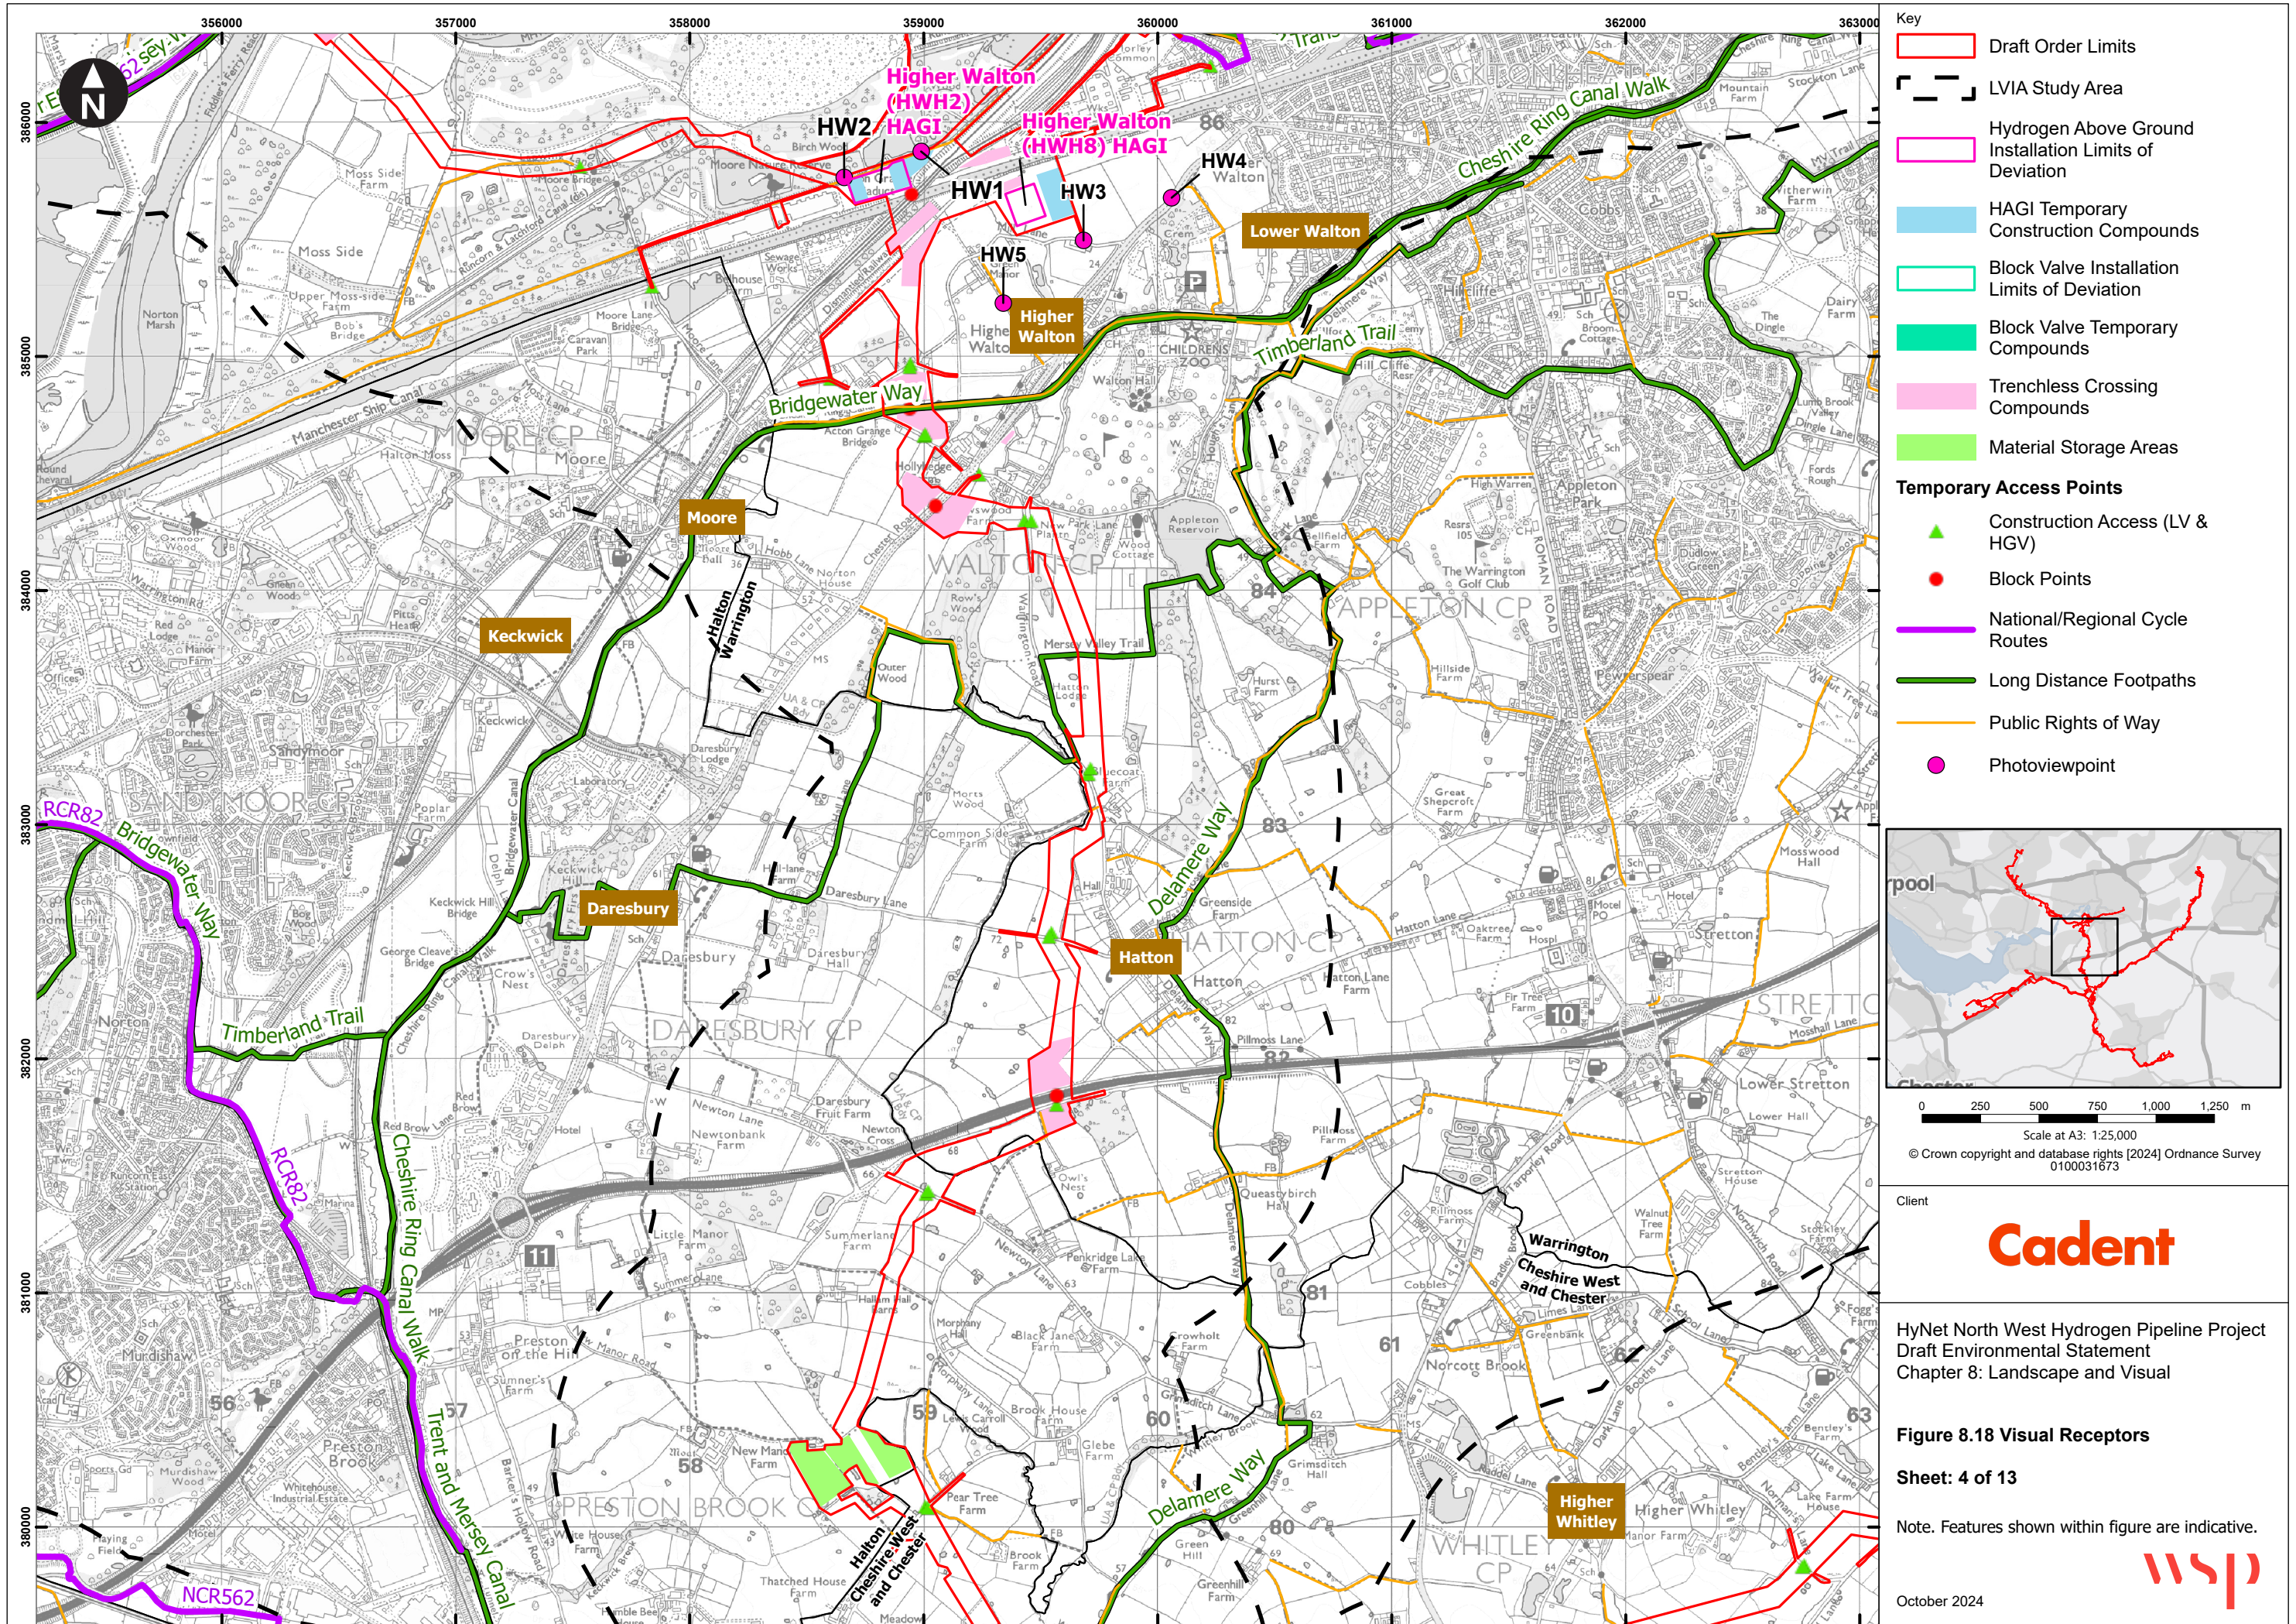

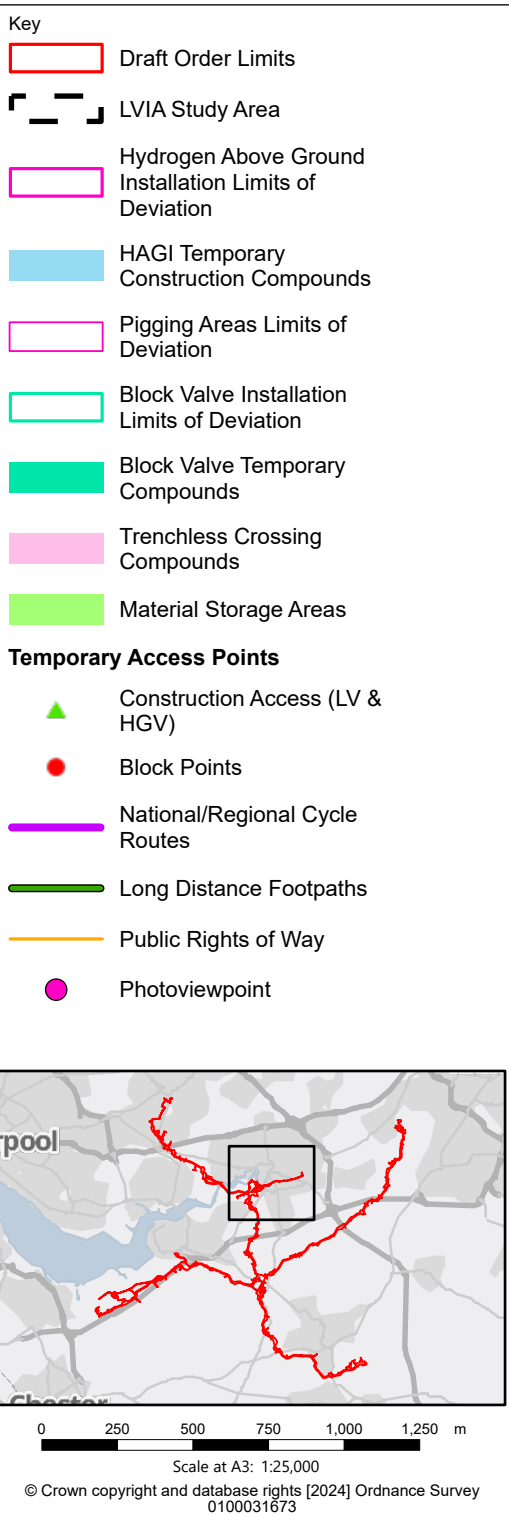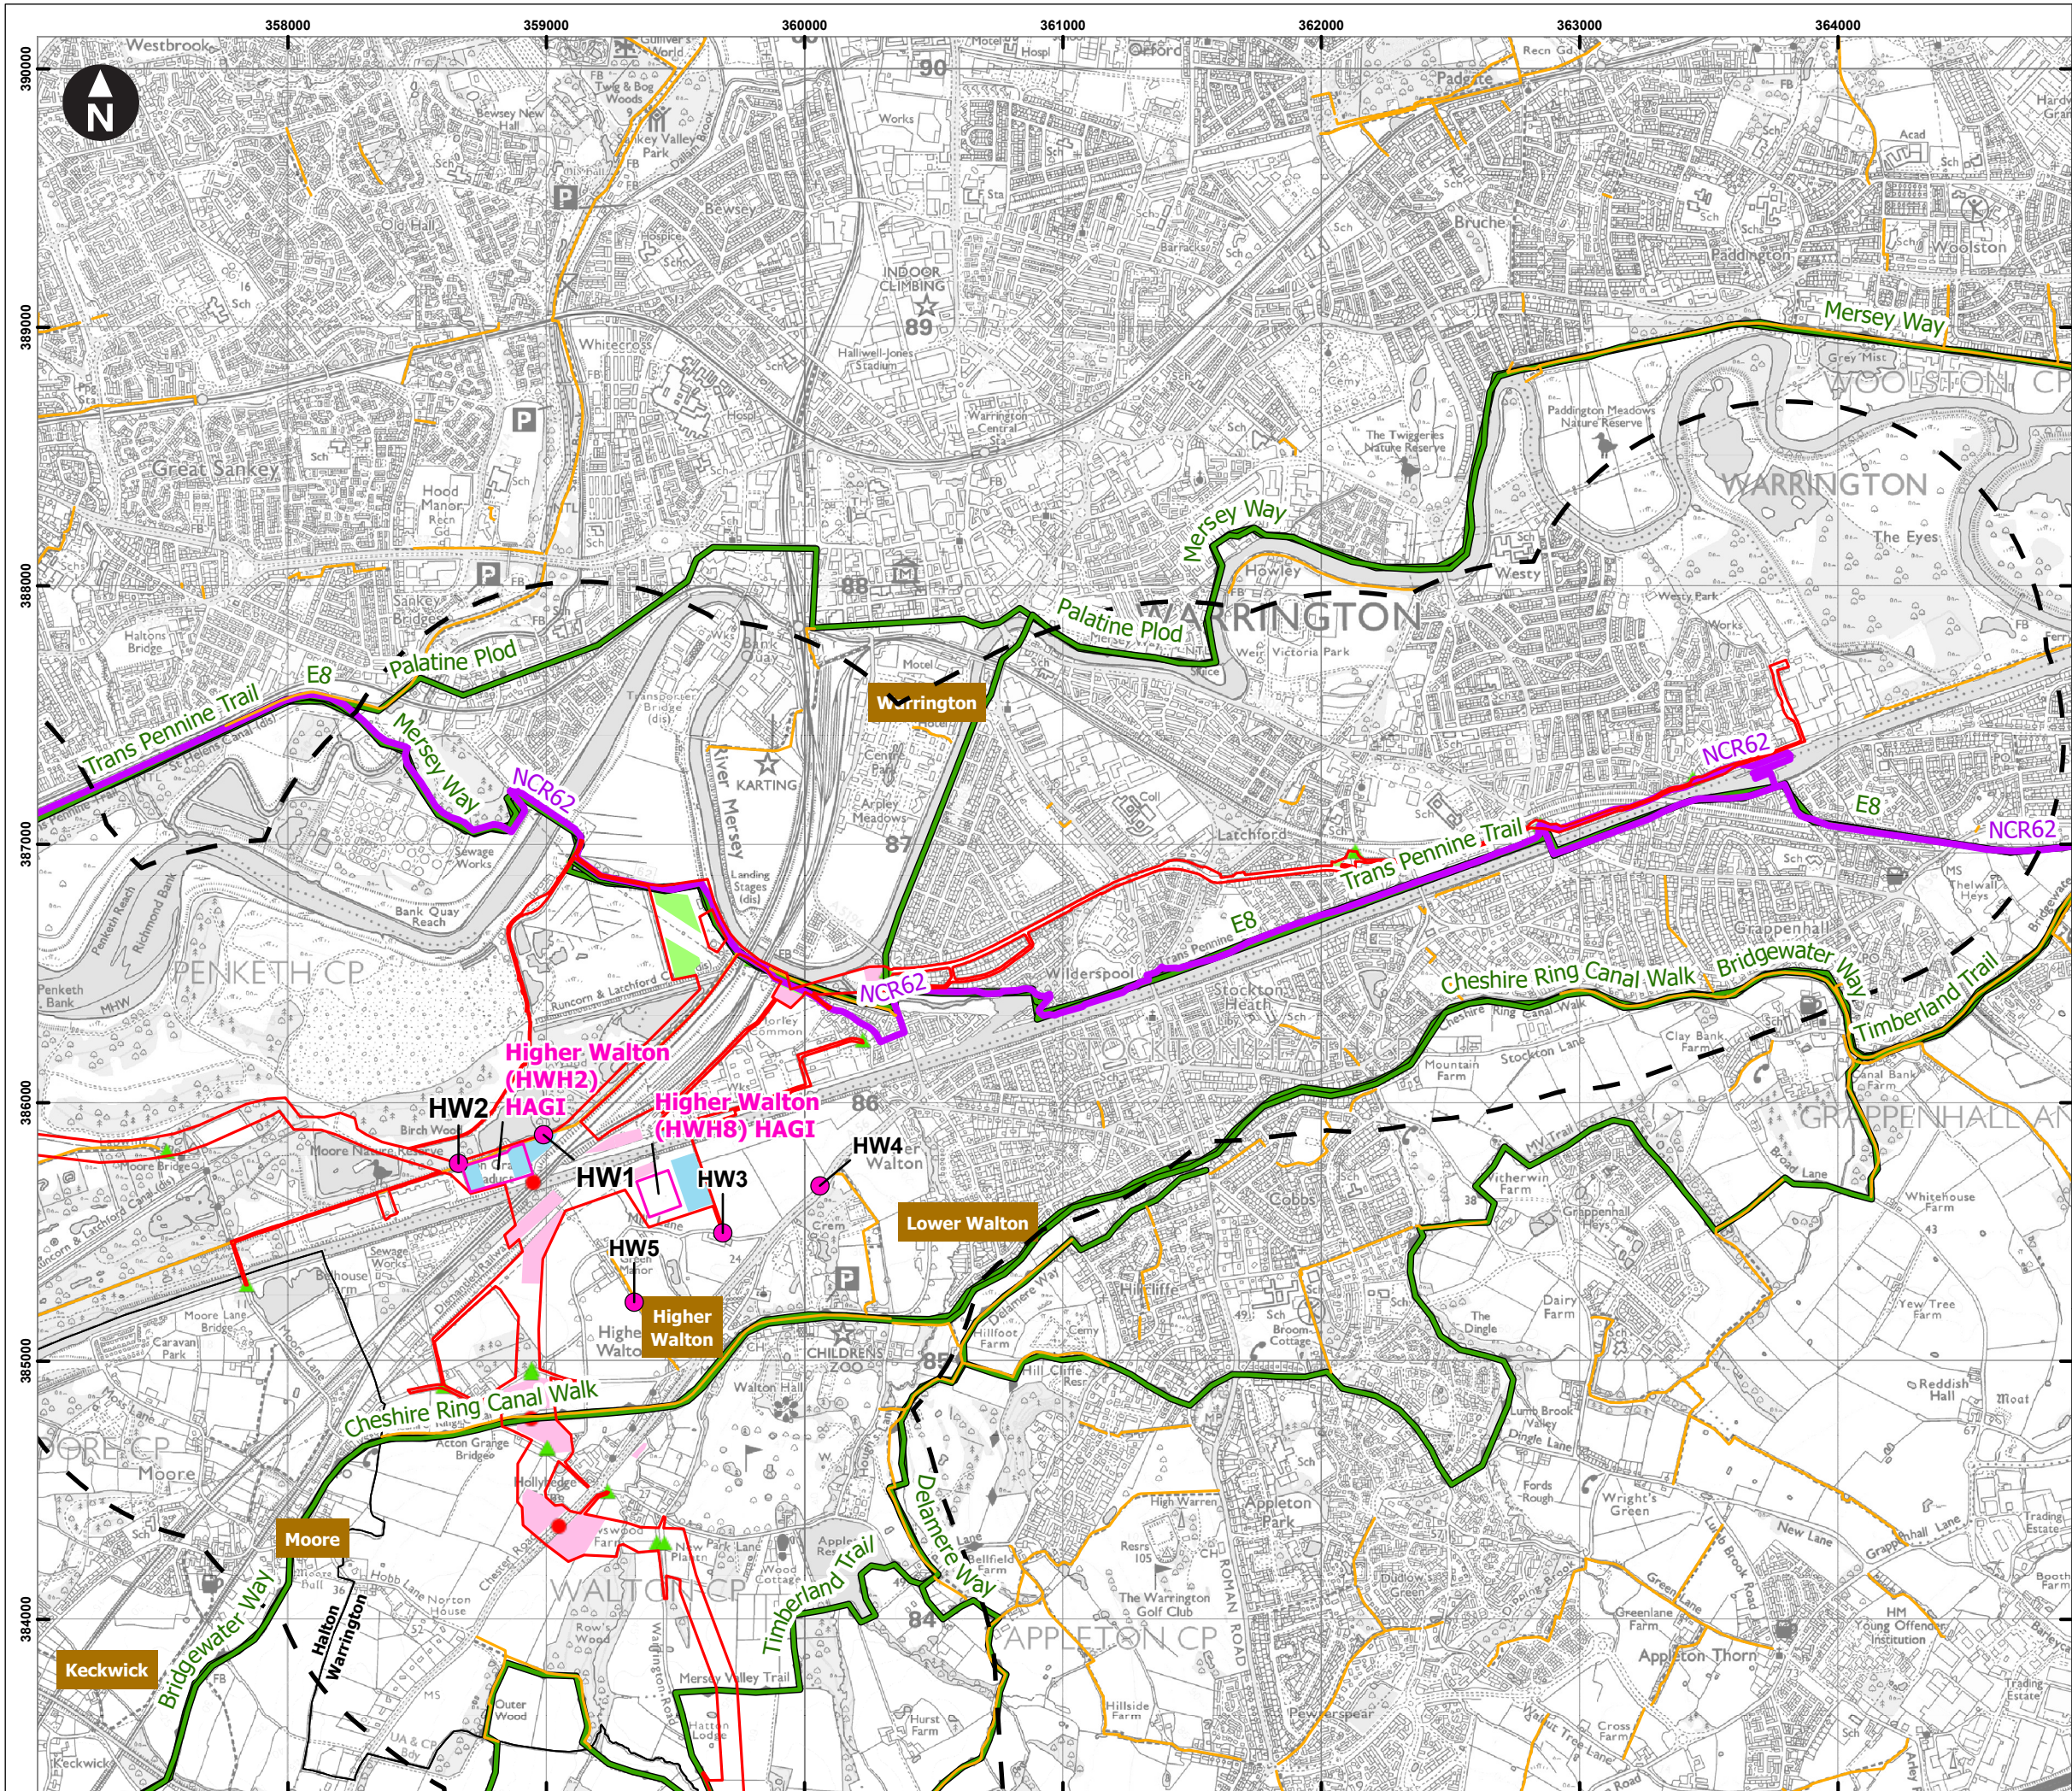

Client

Cadent

HyNet North West Hydrogen Pipeline Project
Draft Environmental Statement
Chapter 8: Landscape and Visual


Figure 8.19 Visual Receptors

Sheet: 5 of 13

Note. Features shown within figure are indicative.

October 2024

wsp

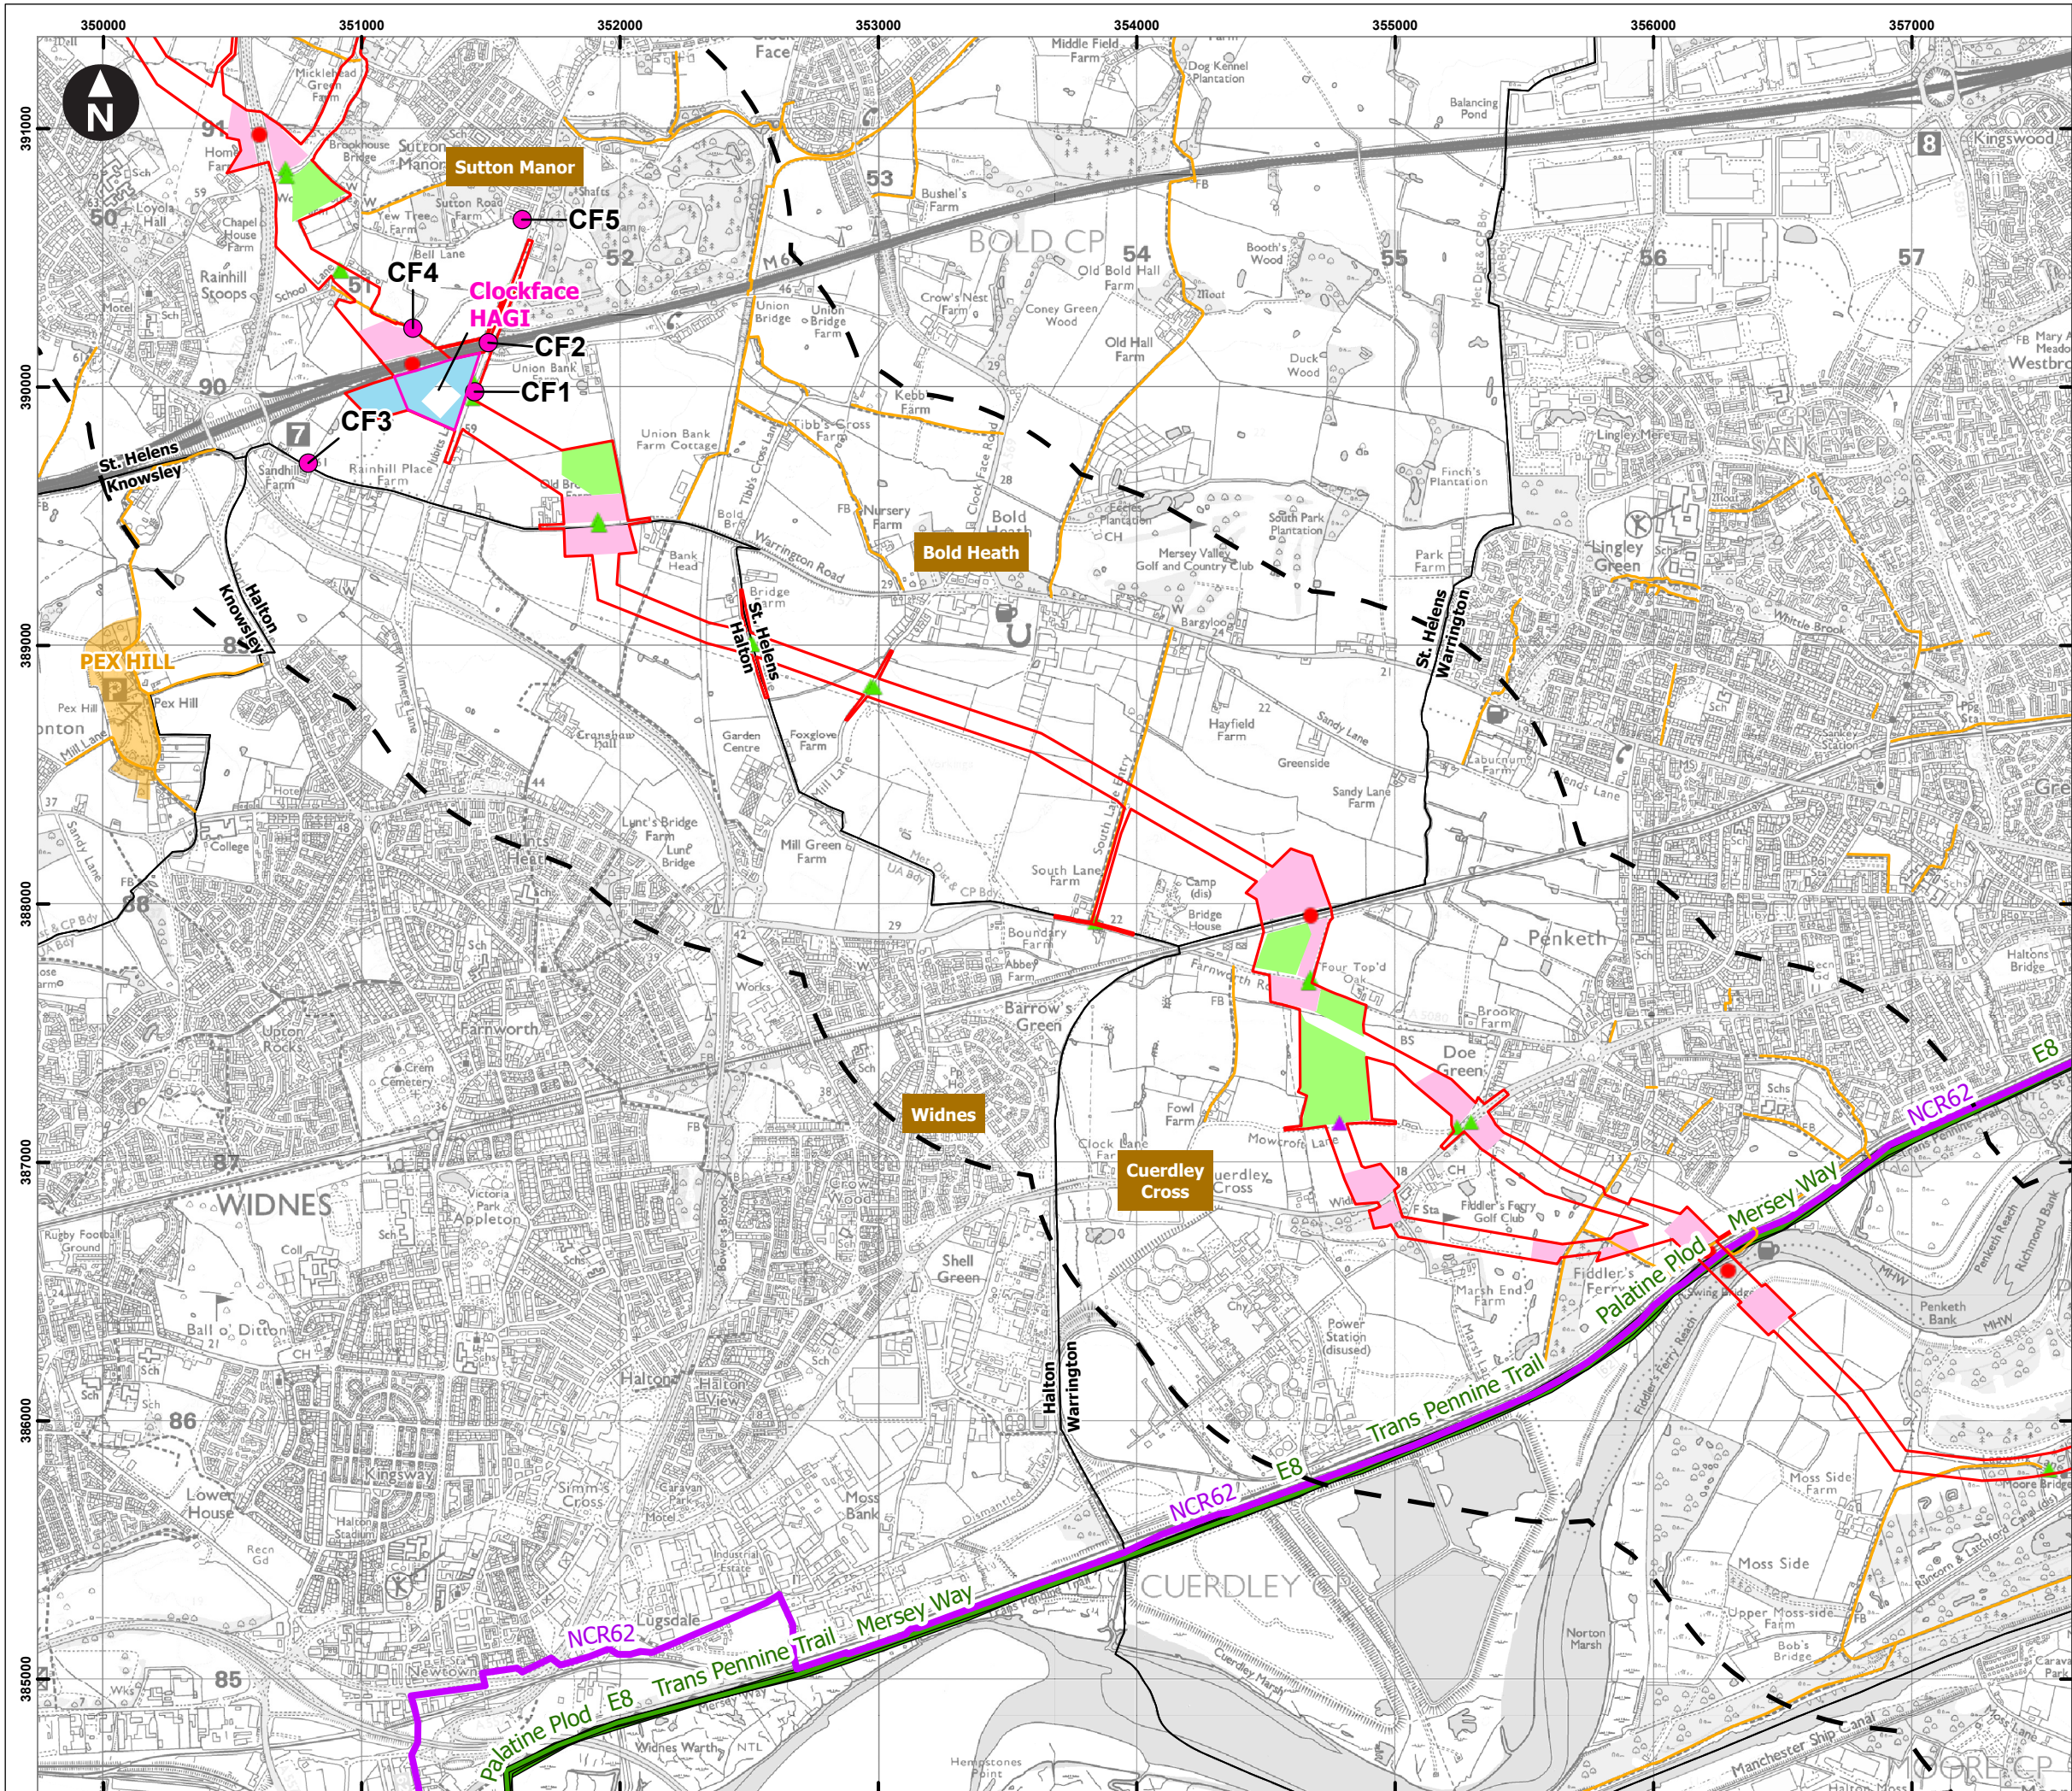

Key

- Draft Order Limits
- LVIA Study Area
- Hydrogen Above Ground Installation Limits of Deviation
- HAGI Temporary Construction Compounds
- Block Valve Installation Limits of Deviation
- Block Valve Temporary Compounds
- Trenchless Crossing Compounds
- Material Storage Areas

Temporary Access Points

- Construction Access (LV & HGV)
- Light Construction Access (LV Only)
- Block Points
- Country Park
- National/Regional Cycle Routes
- Long Distance Footpaths
- Public Rights of Way
- Photoviewpoint

0 250 500 750 1,000 1,250 m

Scale at A3: 1:25,000

© Crown copyright and database rights [2024] Ordnance Survey 0100031673

Client

Cadent

HyNet North West Hydrogen Pipeline Project
Draft Environmental Statement
Chapter 8: Landscape and Visual


Figure 8.20 Visual Receptors

Sheet: 6 of 13


Note. Features shown within figure are indicative.

October 2024

wsp

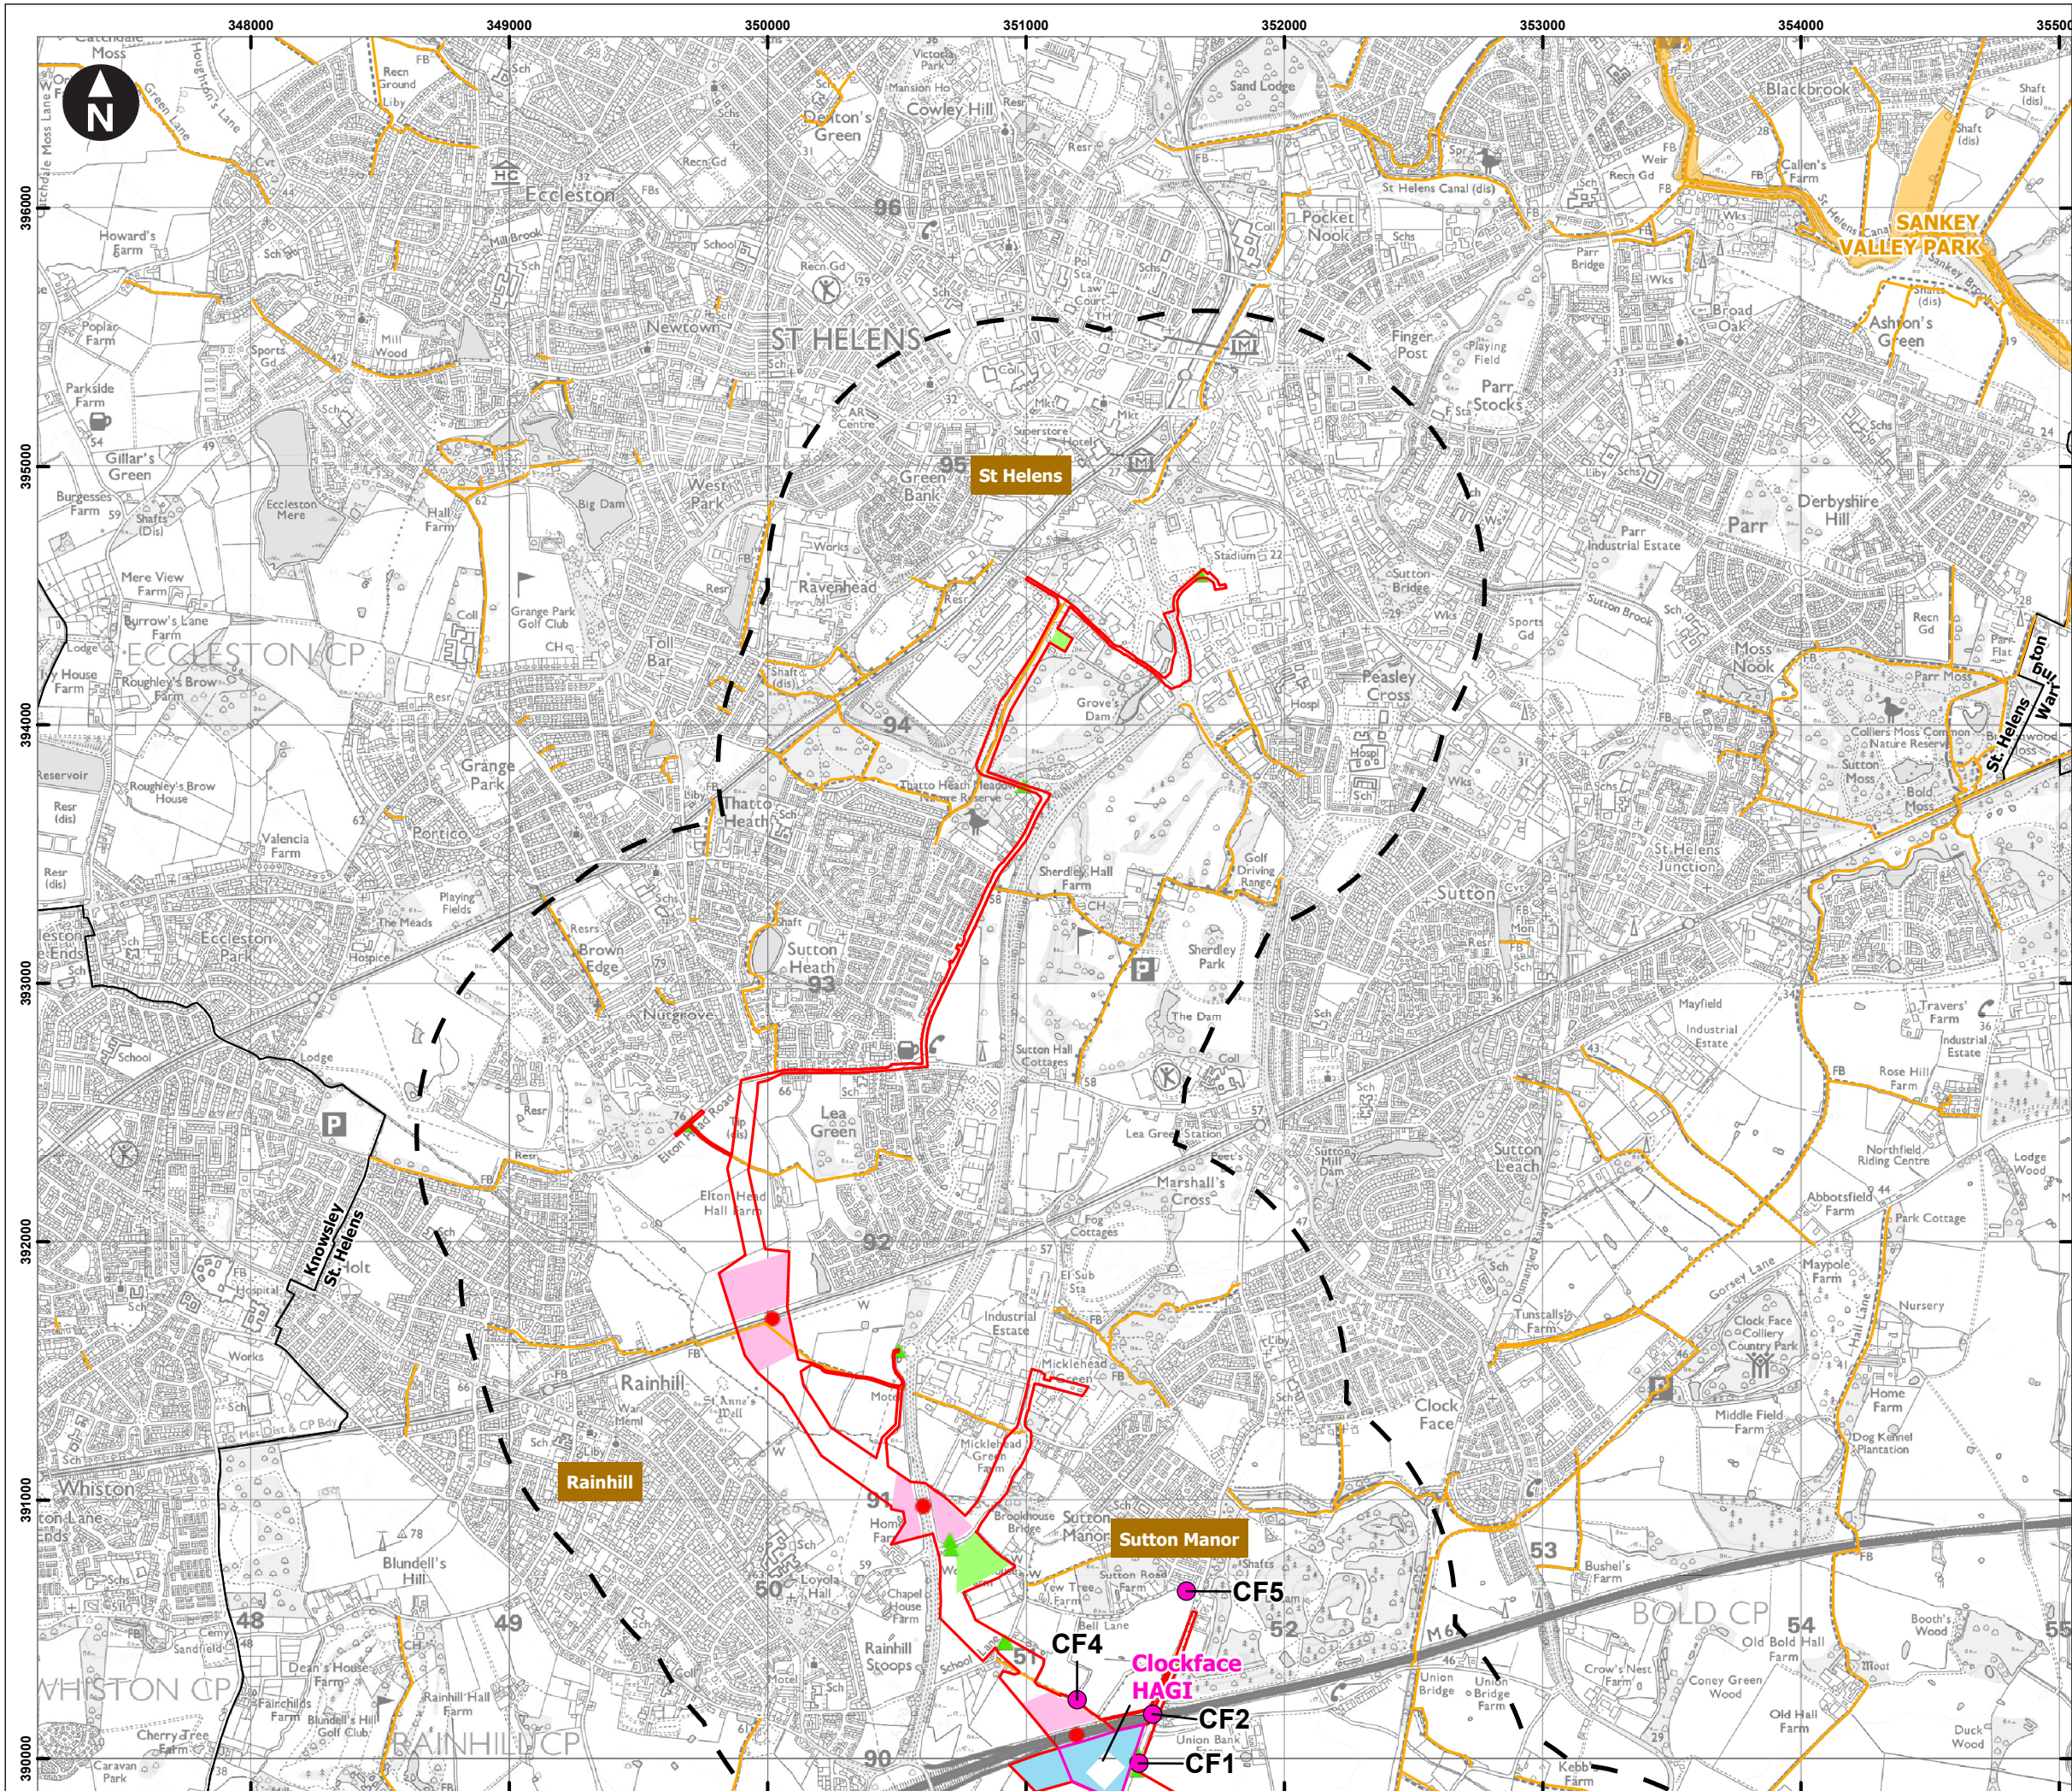

- Key
- Draft Order Limits
 - LVIA Study Area
 - Block Valve Installation Limits of Deviation
 - Block Valve Temporary Compounds
 - Trenchless Crossing Compounds
 - Material Storage Areas
- Temporary Access Points
- Construction Access (LV & HGV)
 - Block Points
 - Country Park
 - Public Rights of Way
 - Photoviewpoint

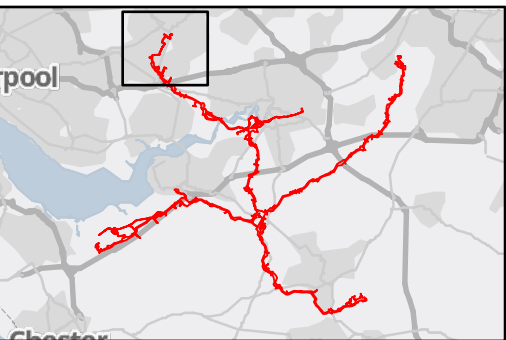

Scale at A3: 1:25,000
© Crown copyright and database rights [2024] Ordnance Survey 0100031673

Client

Cadent

HyNet North West Hydrogen Pipeline Project
Draft Environmental Statement
Chapter 8: Landscape and Visual


Figure 8.21 Visual Receptors

Sheet: 7 of 13


Note. Features shown within figure are indicative.

October 2024



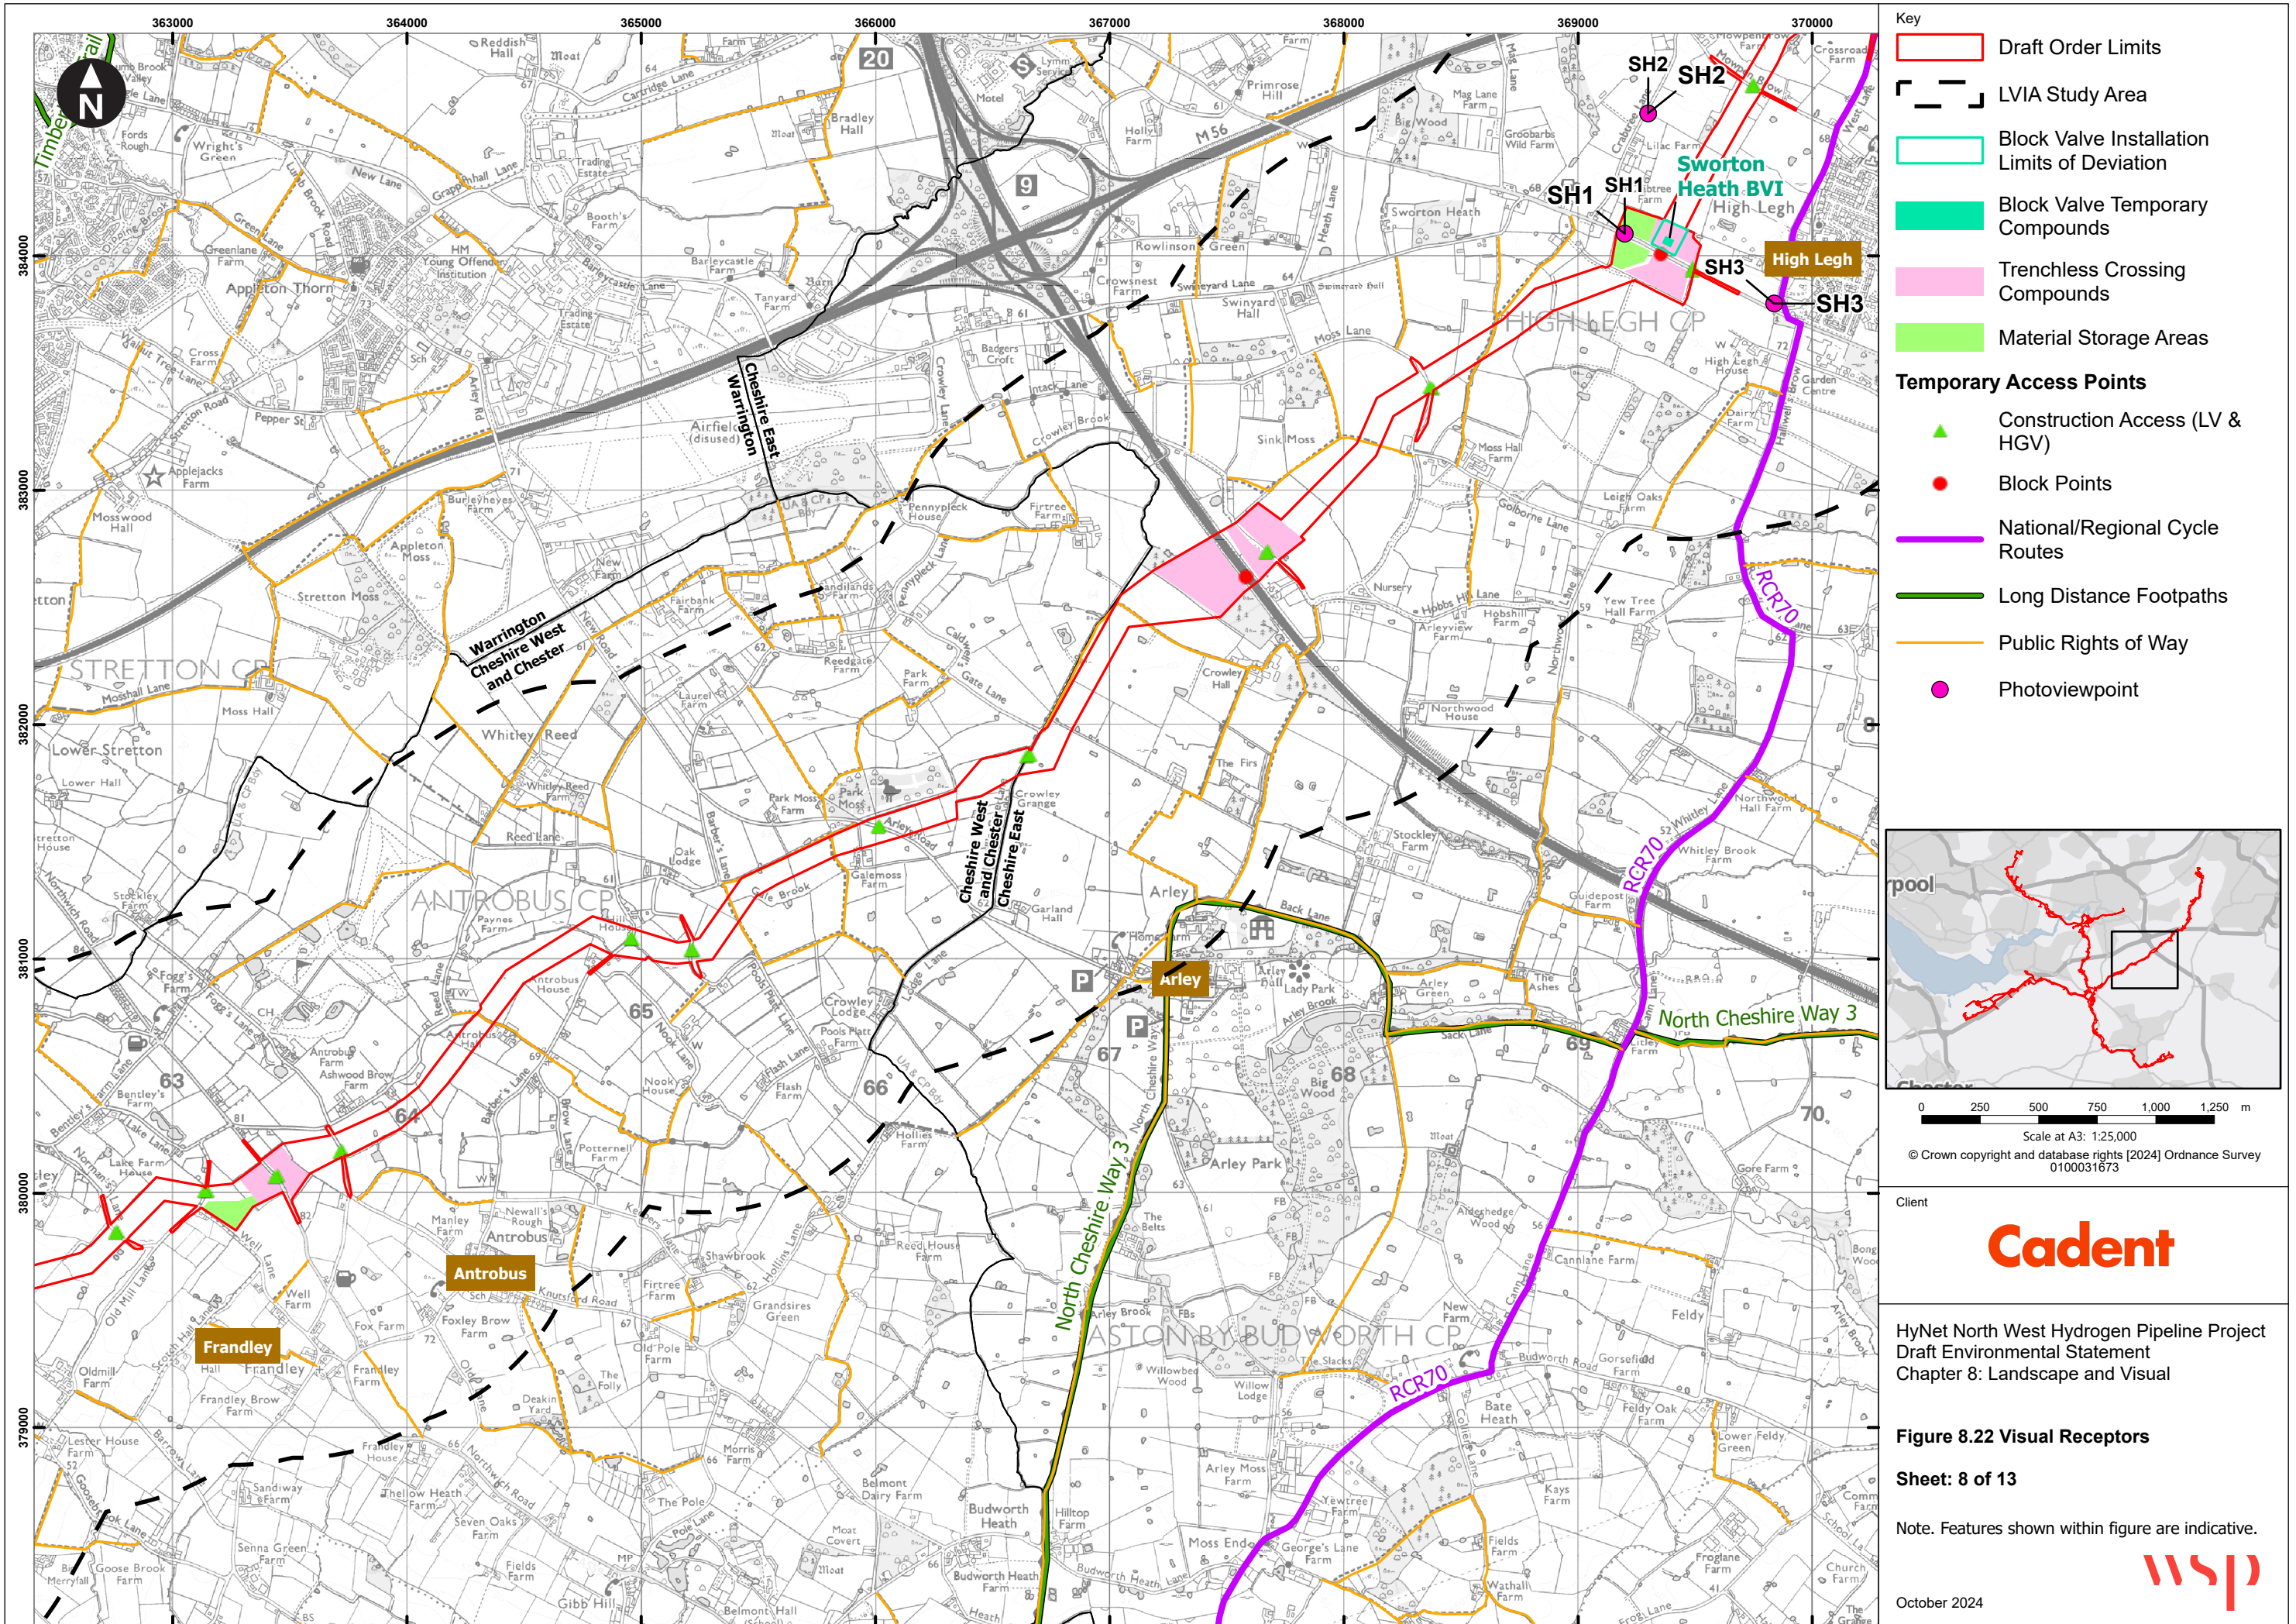

\\corp.pbwan.net\UK\Cloud\UK-GIS\Projects\62280310E_GIS\NetWorkspaces\Draft ES18_Landscape and Visual\852552-WSPE-IA-SC-FG-LV-3587.aprx Originator: UKTHS775

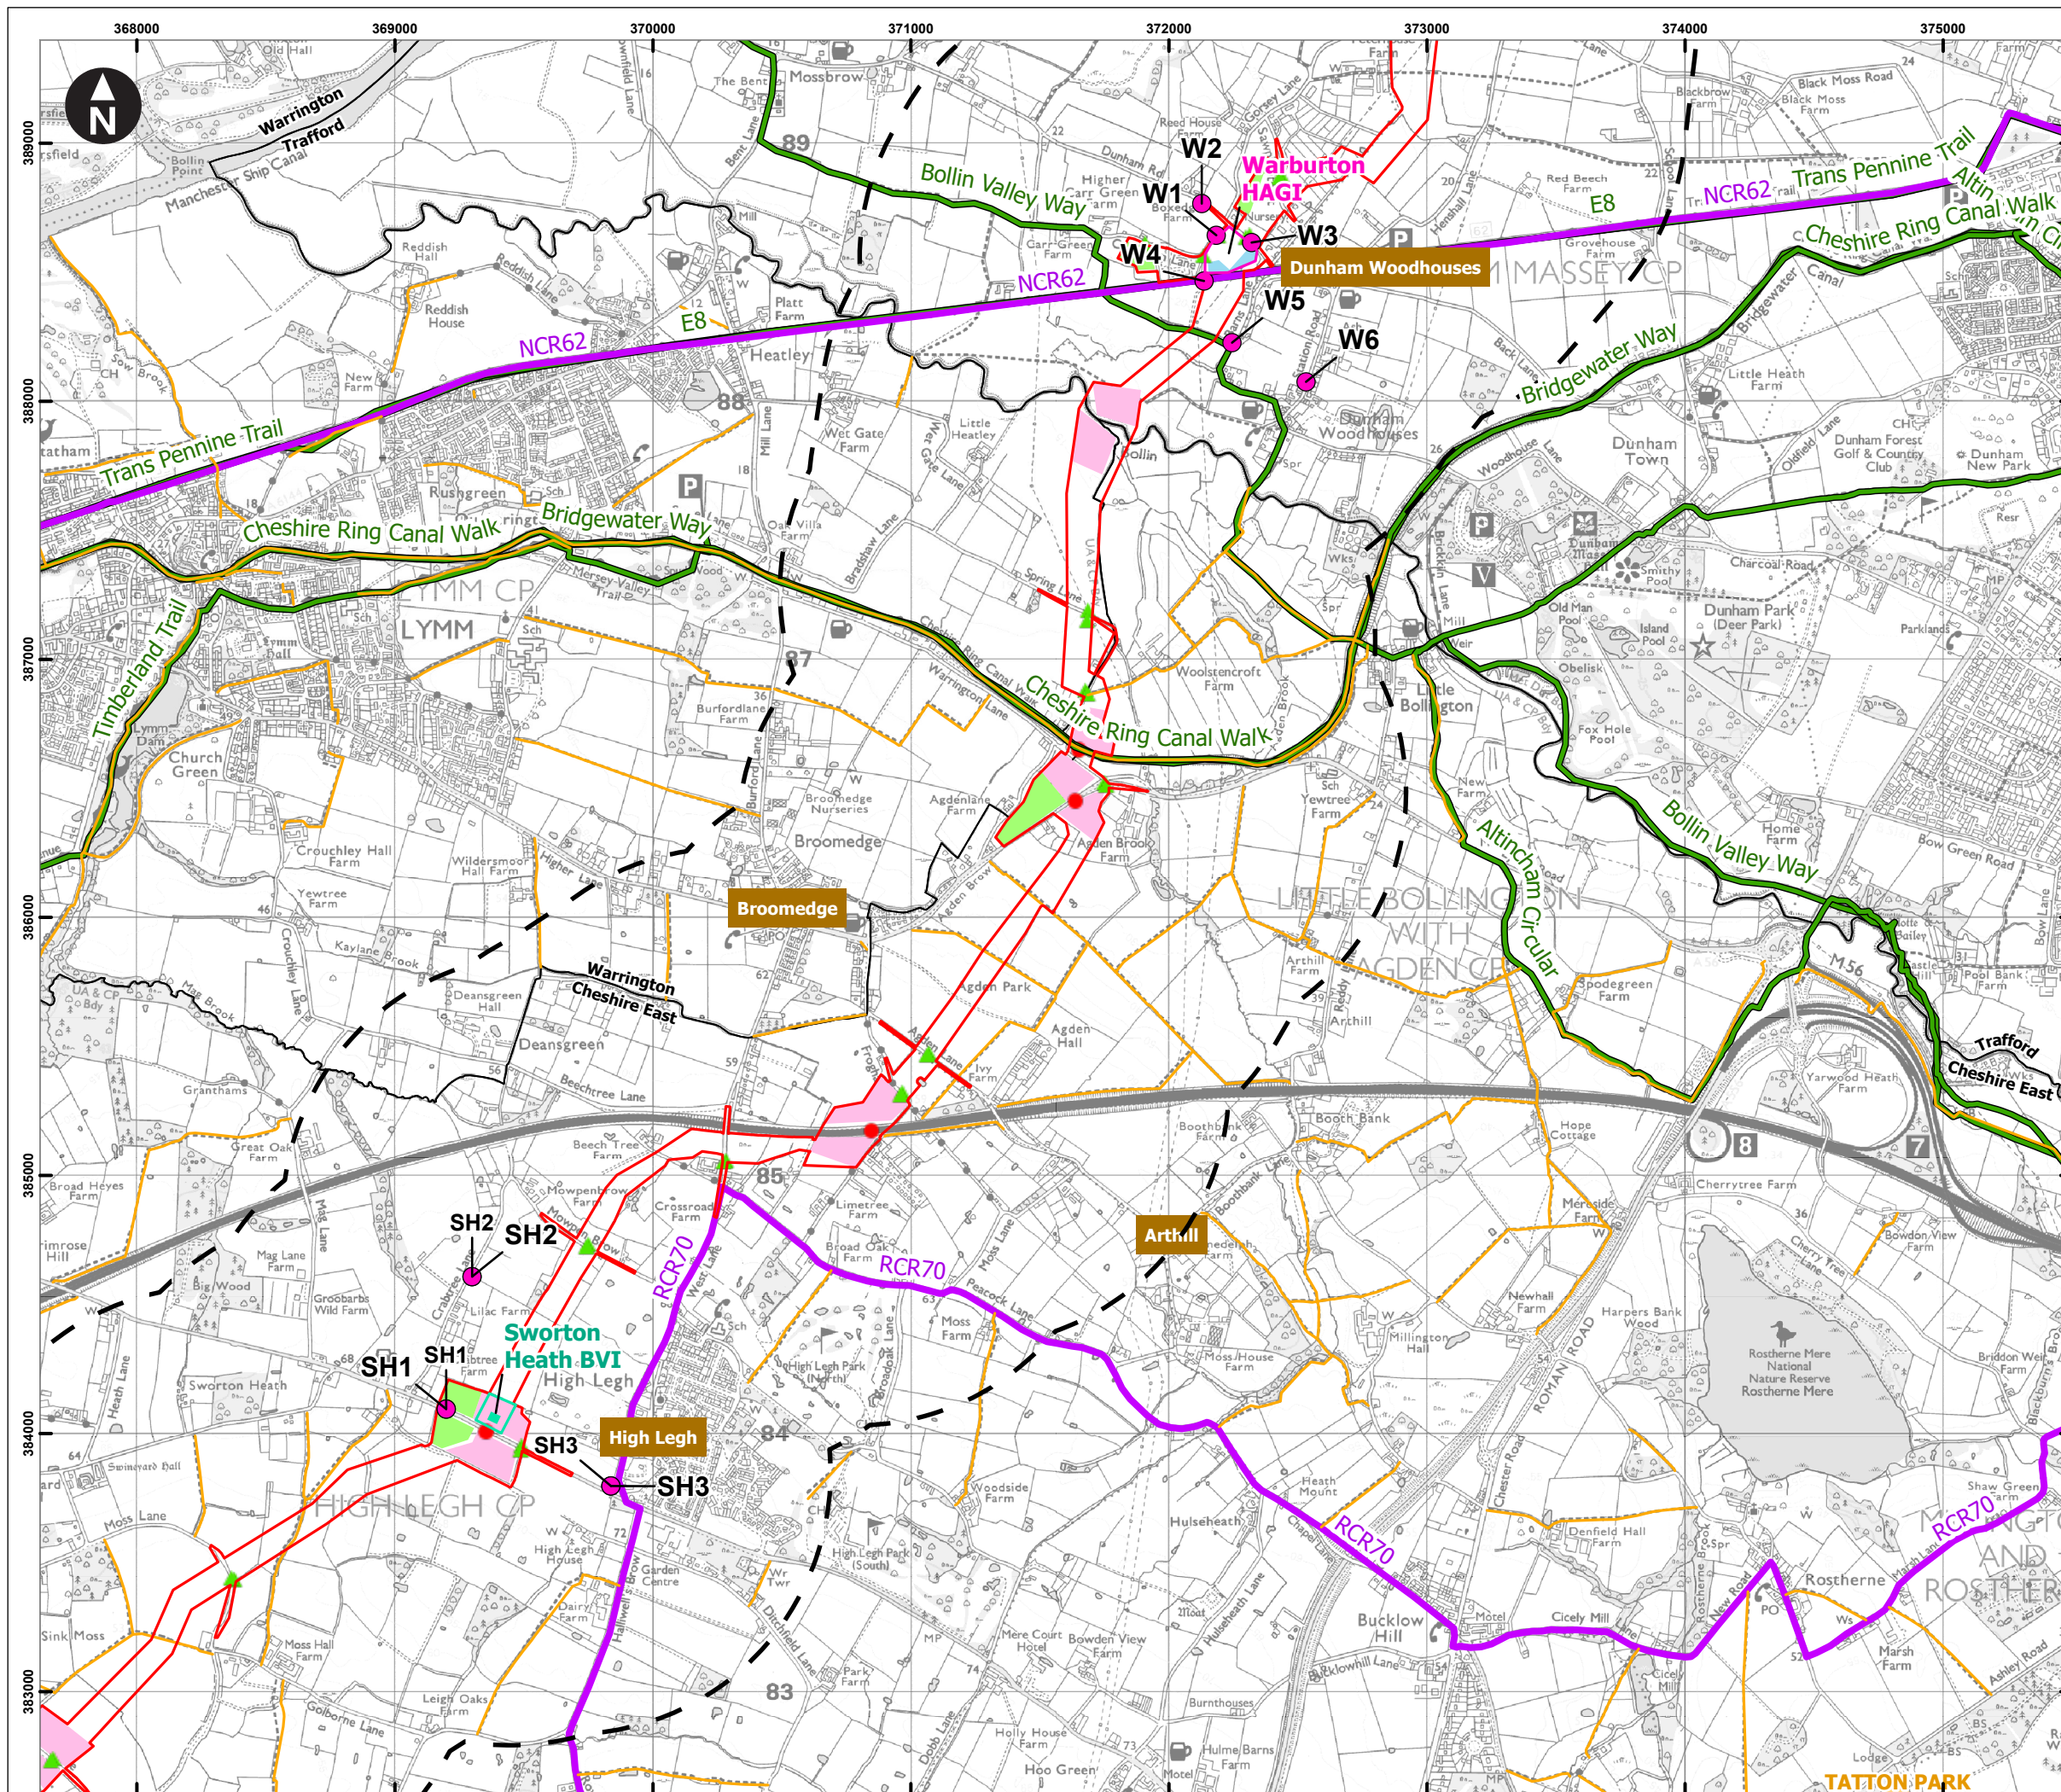

Key

- Draft Order Limits
- LVIA Study Area
- Hydrogen Above Ground Installation Limits of Deviation
- HAGI Temporary Construction Compounds
- Block Valve Installation Limits of Deviation
- Block Valve Temporary Compounds
- Trenchless Crossing Compounds
- Material Storage Areas

Temporary Access Points

- Construction Access (LV & HGV)
- Block Points
- National/Regional Cycle Routes
- Long Distance Footpaths
- Public Rights of Way
- Photoviewpoint

Scale at A3: 1:25,000
© Crown copyright and database rights [2024] Ordnance Survey 0100031673

Client


HyNet North West Hydrogen Pipeline Project
Draft Environmental Statement
Chapter 8: Landscape and Visual

Figure 8.23 Visual Receptors
Sheet: 9 of 13

Note. Features shown within figure are indicative.

October 2024

\\corp.pbwan.net\UK\Cloud\UK-GIS\Projects\62280310_HyNet\Workspaces\Draft ES\8_Landscape and Visual\852552-WSP-IA-SC-FG-LV-3587.aprx Originator: UKTHS775

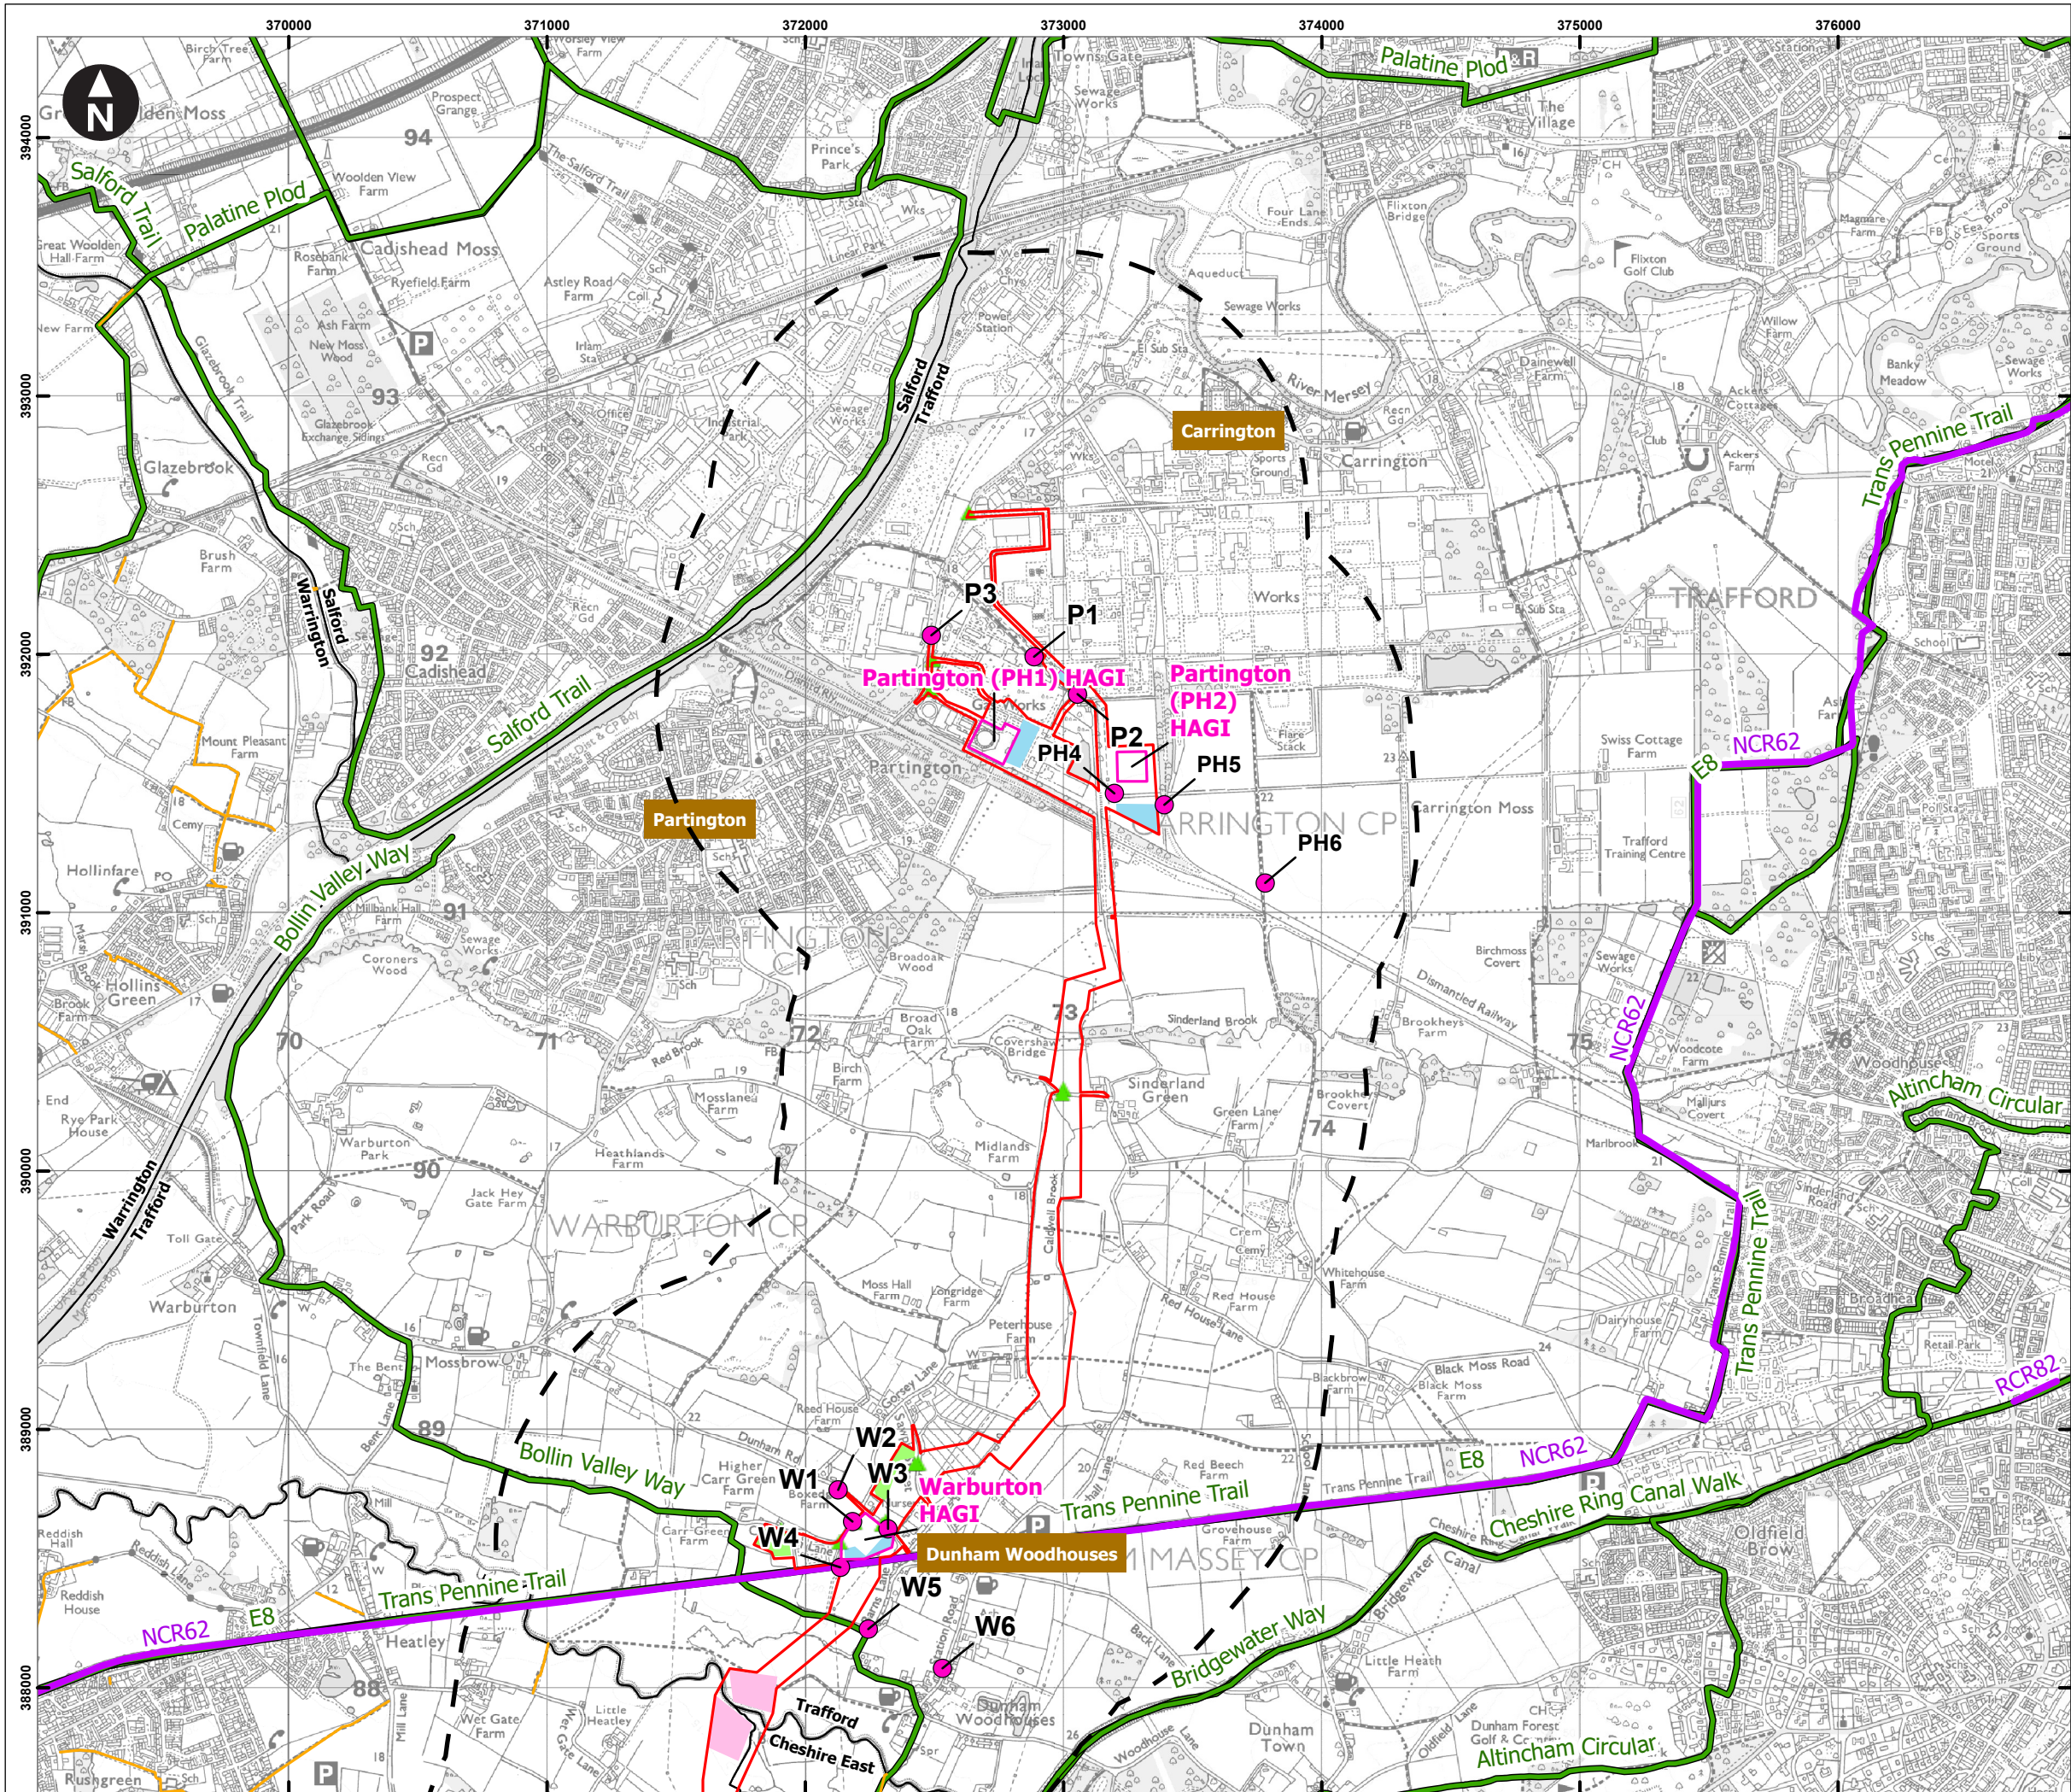

Key

- Draft Order Limits
- LVIA Study Area
- Hydrogen Above Ground Installation Limits of Deviation
- HAGI Temporary Construction Compounds
- Pigging Areas Limits of Deviation
- Block Valve Installation Limits of Deviation
- Block Valve Temporary Compounds
- Material Storage Areas

Temporary Access Points

- Construction Access (LV & HGV)
- National/Regional Cycle Routes
- Long Distance Footpaths
- Public Rights of Way
- Photoviewpoint

0 250 500 750 1,000 1,250 m

Scale at A3: 1:25,000

© Crown copyright and database rights [2024] Ordnance Survey 0100031673

Client

Cadent

HyNet North West Hydrogen Pipeline Project
Draft Environmental Statement
Chapter 8: Landscape and Visual

Figure 8.24 Visual Receptors


Sheet: 10 of 13

Note. Features shown within figure are indicative.

October 2024

wsp

\\corp.pbwan.net\UK\Cloud\UK-GIS\Projects\62280310_HyNet\Workspaces\Draft ES18_Landscape and Visual\852552-WSP-IA-SC-FG-LV-3587.aprx Originator: UKTHS775

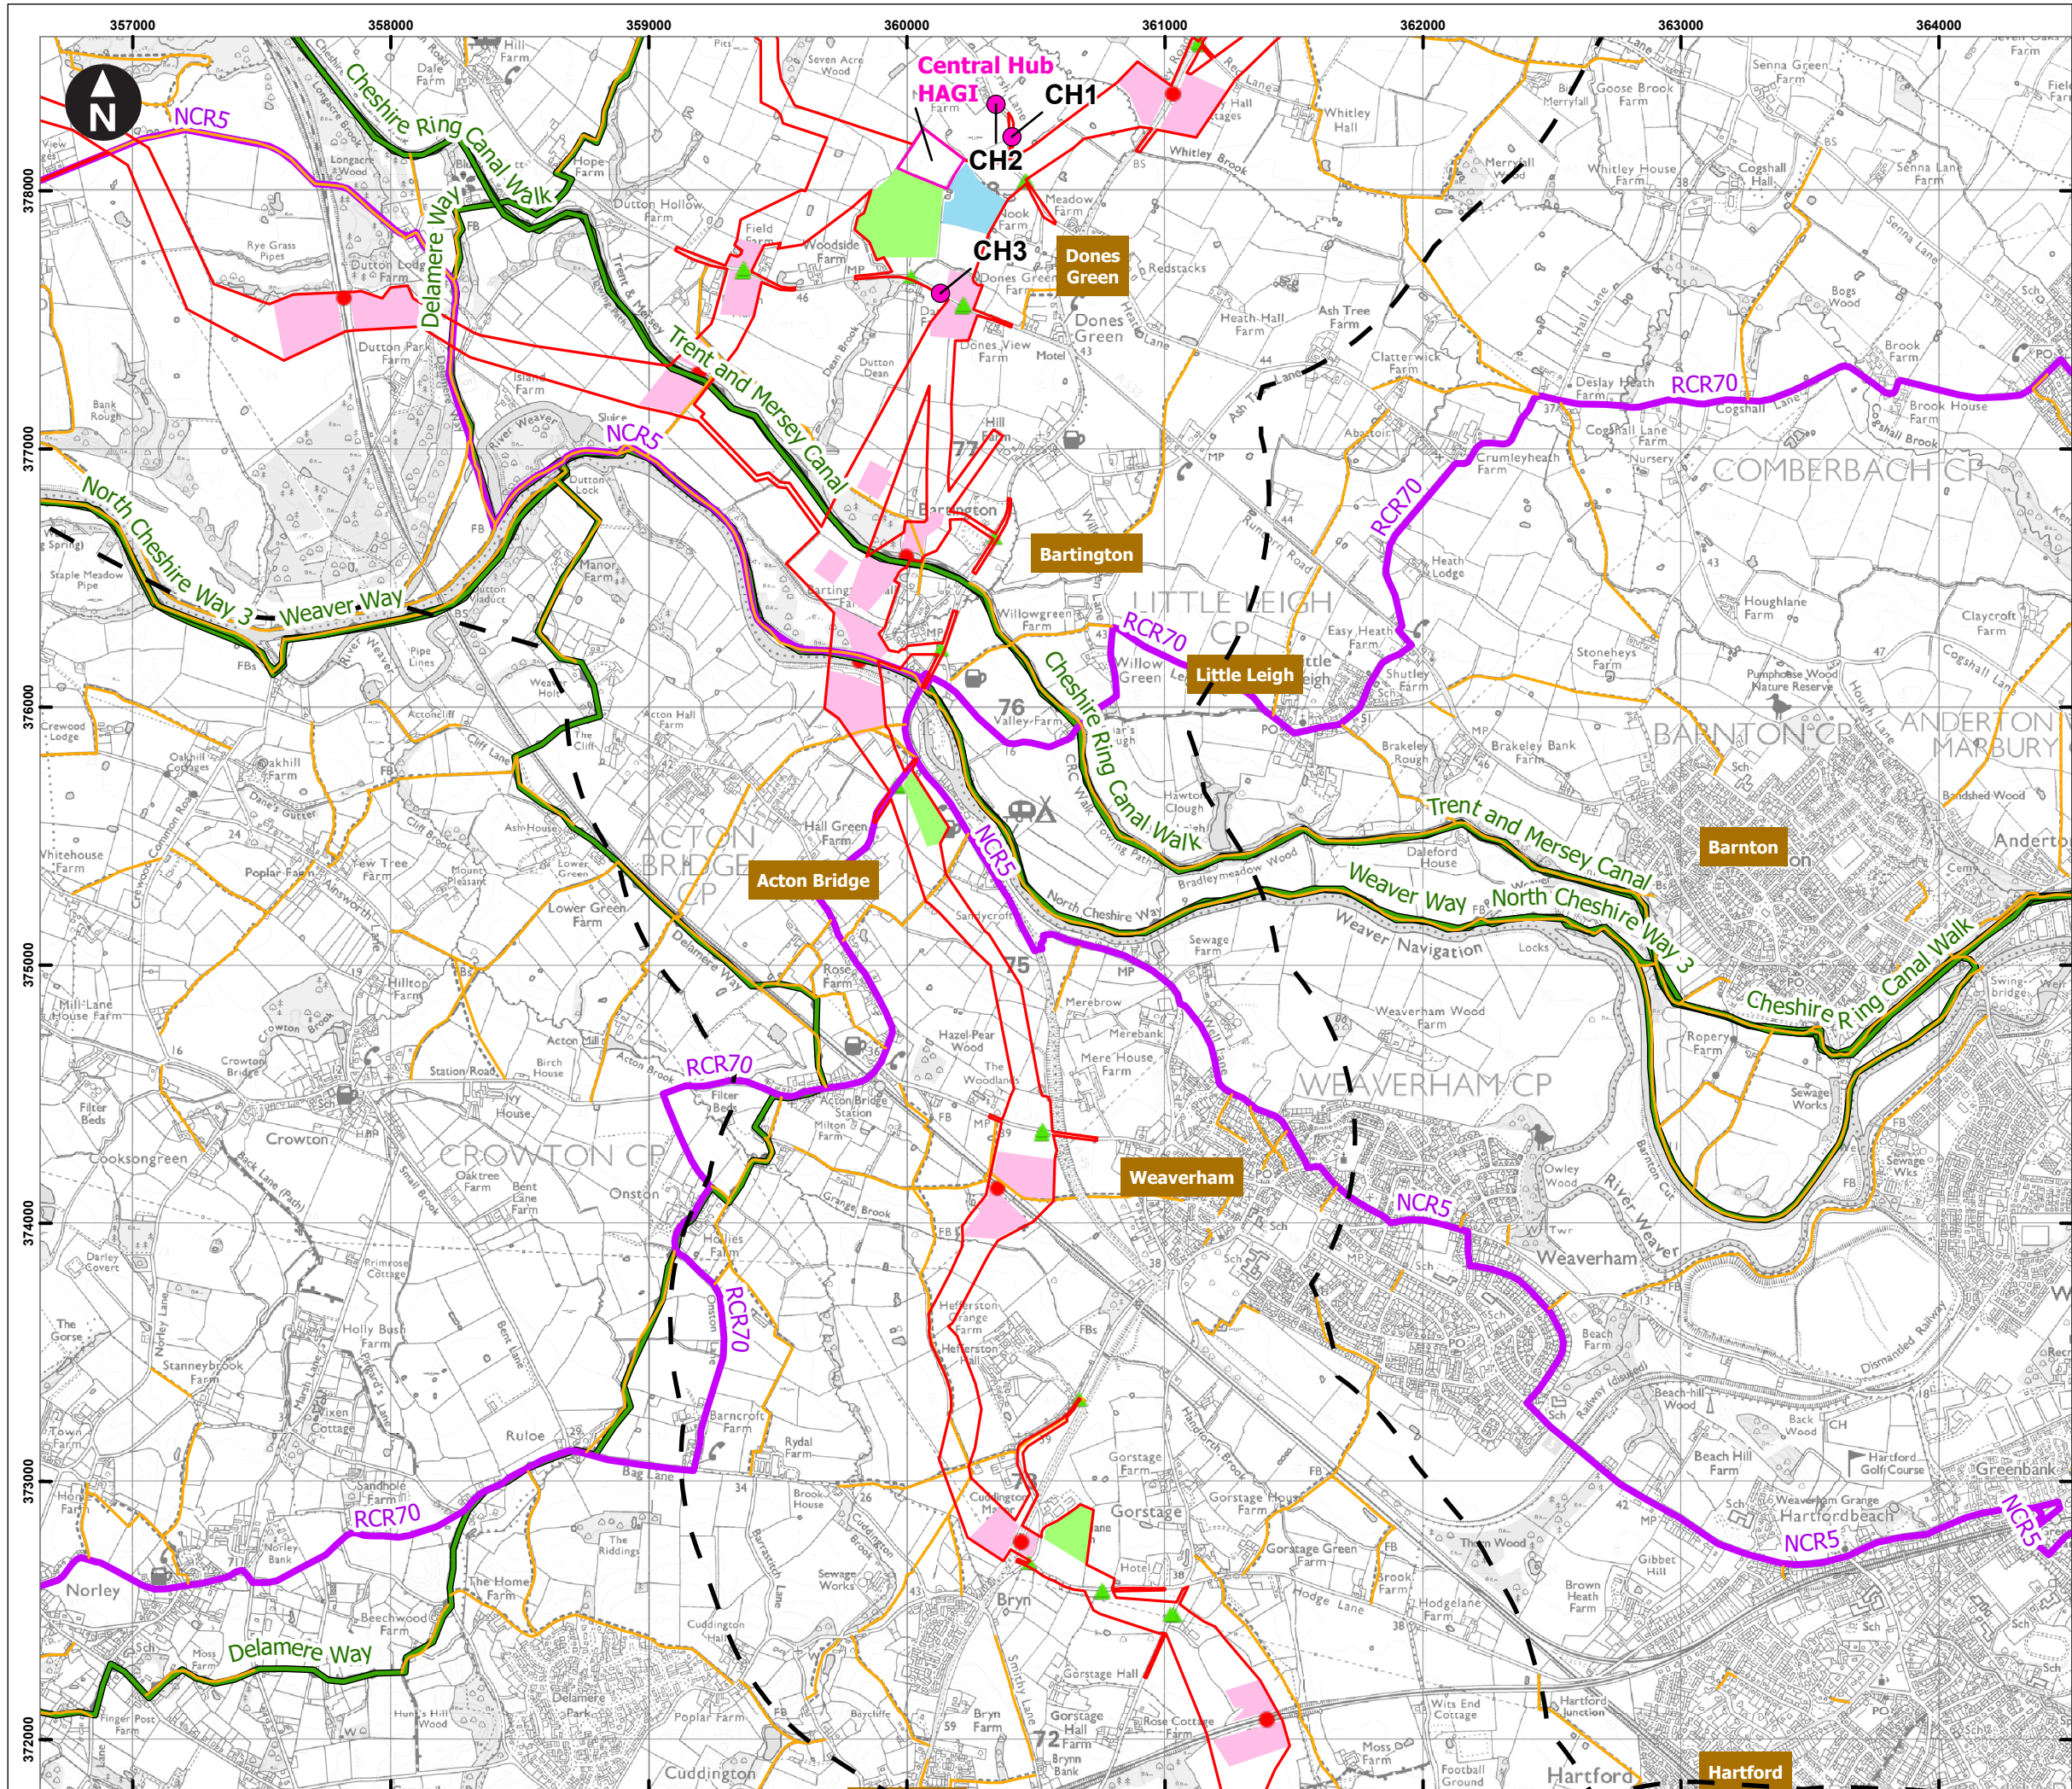

Key

- Draft Order Limits
- LVIA Study Area
- HAGI Temporary Construction Compounds
- Block Valve Installation Limits of Deviation
- Block Valve Temporary Compounds
- Trenchless Crossing Compounds
- Material Storage Areas

Temporary Access Points

- Construction Access (LV & HGV)
- Block Points
- Country Park
- National/Regional Cycle Routes
- Long Distance Footpaths
- Public Rights of Way
- Photoviewpoint

0 250 500 750 1,000 1,250 m

Scale at A3: 1:25,000

© Crown copyright and database rights [2024] Ordnance Survey 0100031673

Client

Cadent

HyNet North West Hydrogen Pipeline Project
Draft Environmental Statement
Chapter 8: Landscape and Visual

Figure 8.25 Visual Receptors

Sheet: 11 of 13

Note. Features shown within figure are indicative.

October 2024

wsp

